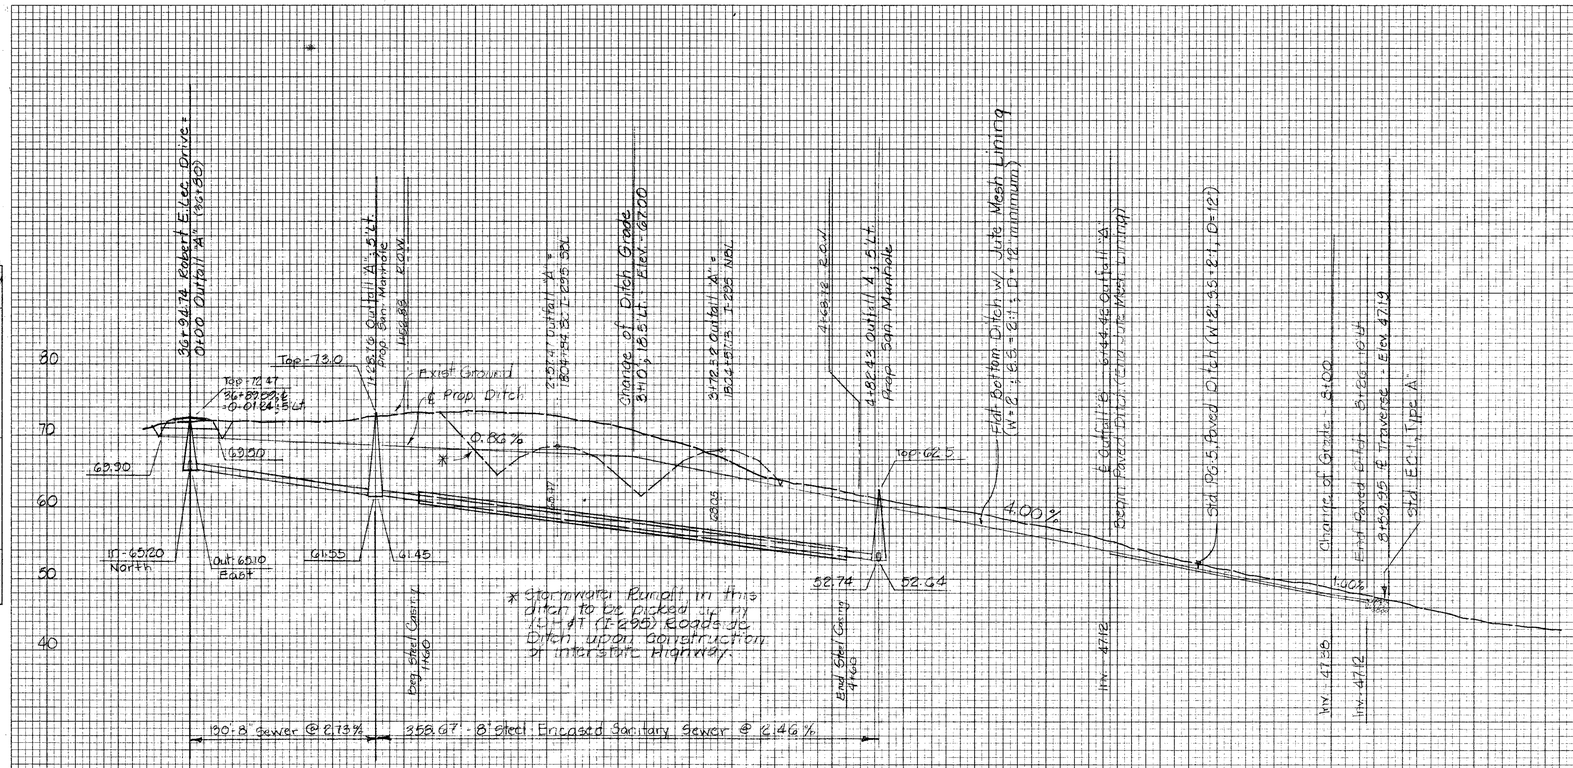

Outfall "A"

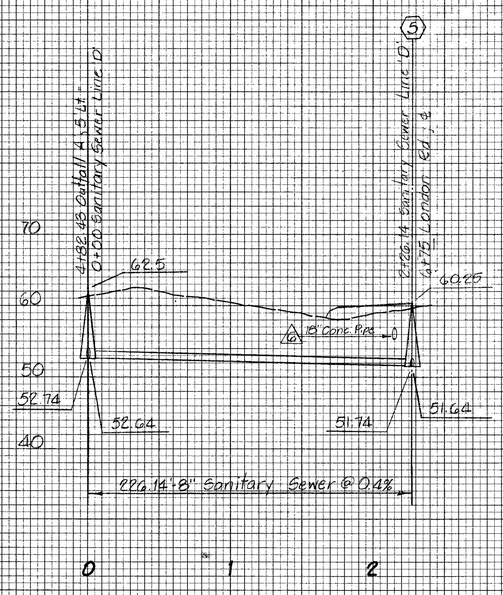

Sewer Profile - Line "D"

NO.	DATE	REVISION	BY

SEWER SYS.: Revised Drainage and Sewer Profile

PROJECT: Stratfords Woods, Portions of Sections 5 and 6, Prince George County, Virginia

PROJECT NO.: 8311-24
SCALE: 1"=50' x 1"=10'
DATE: 29 Feb. 84
DRAWN BY: M.D.D.
CHECKED BY:
DRAWING NO.:

LEGAT AND ASSOCIATES, INC.
Consulting Engineers and Surveyors
HOPEWELL, VIRGINIA

7 OF 7 SHTS

FINAL SURVEY — SURVEYED, PLOTTED, PROOFREAD, AREAS, AREAS CHECKED — NOTE BOOK — NO. — BY — DATE

ORIGINAL SURVEY — SURVEYED, PLOTTED, PROOFREAD, AREAS, AREAS CHECKED — NOTE BOOK — NO. — BY — DATE

PLATE 3 CROSS SECTION
CLEARPRINT PAPER CO., S.F. CAL.
NO. 1000H-3

Office of County Planner
Prince George County, Va.
RECEIVED
MAR 12 1984