NOTE: I-295 IS UNDER CONSTRUCTION AT THIS TIME. CONSEQUENTLY, THE AREA WITHIN THE R/W LINES CHANGES DAILY. THE WATER LINE CONTRACTOR SHOULD TAKE THIS INTO CONSIDERATION DURING WATER-LINE INSTALLATION.

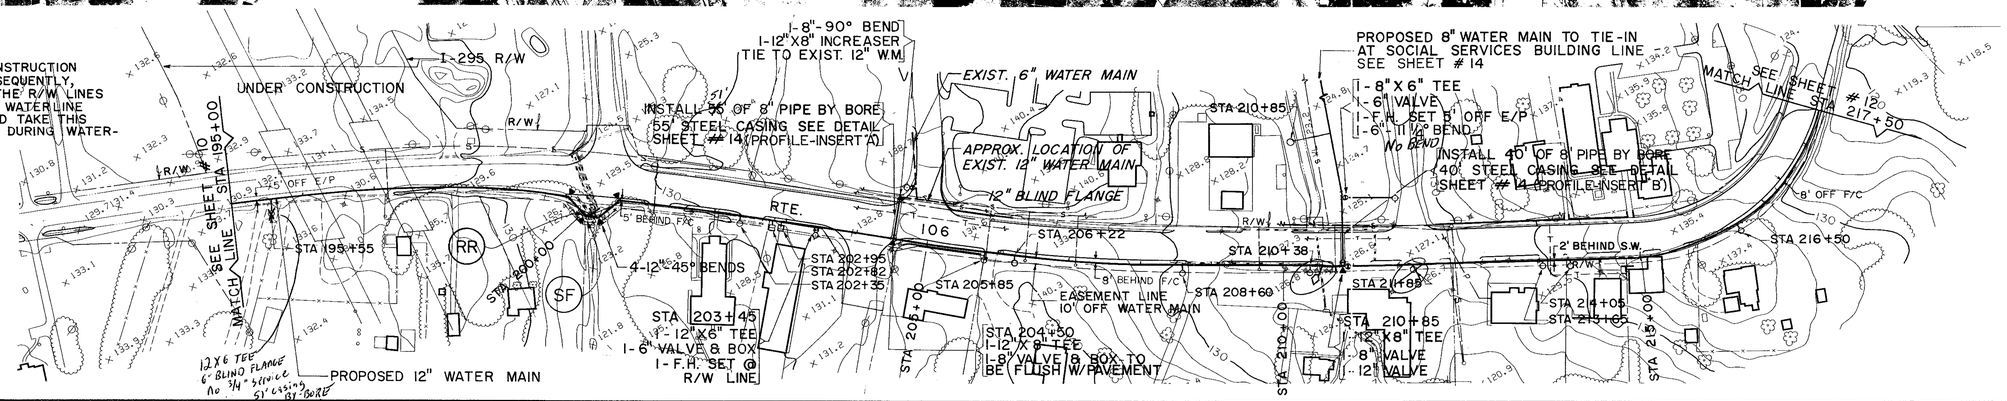

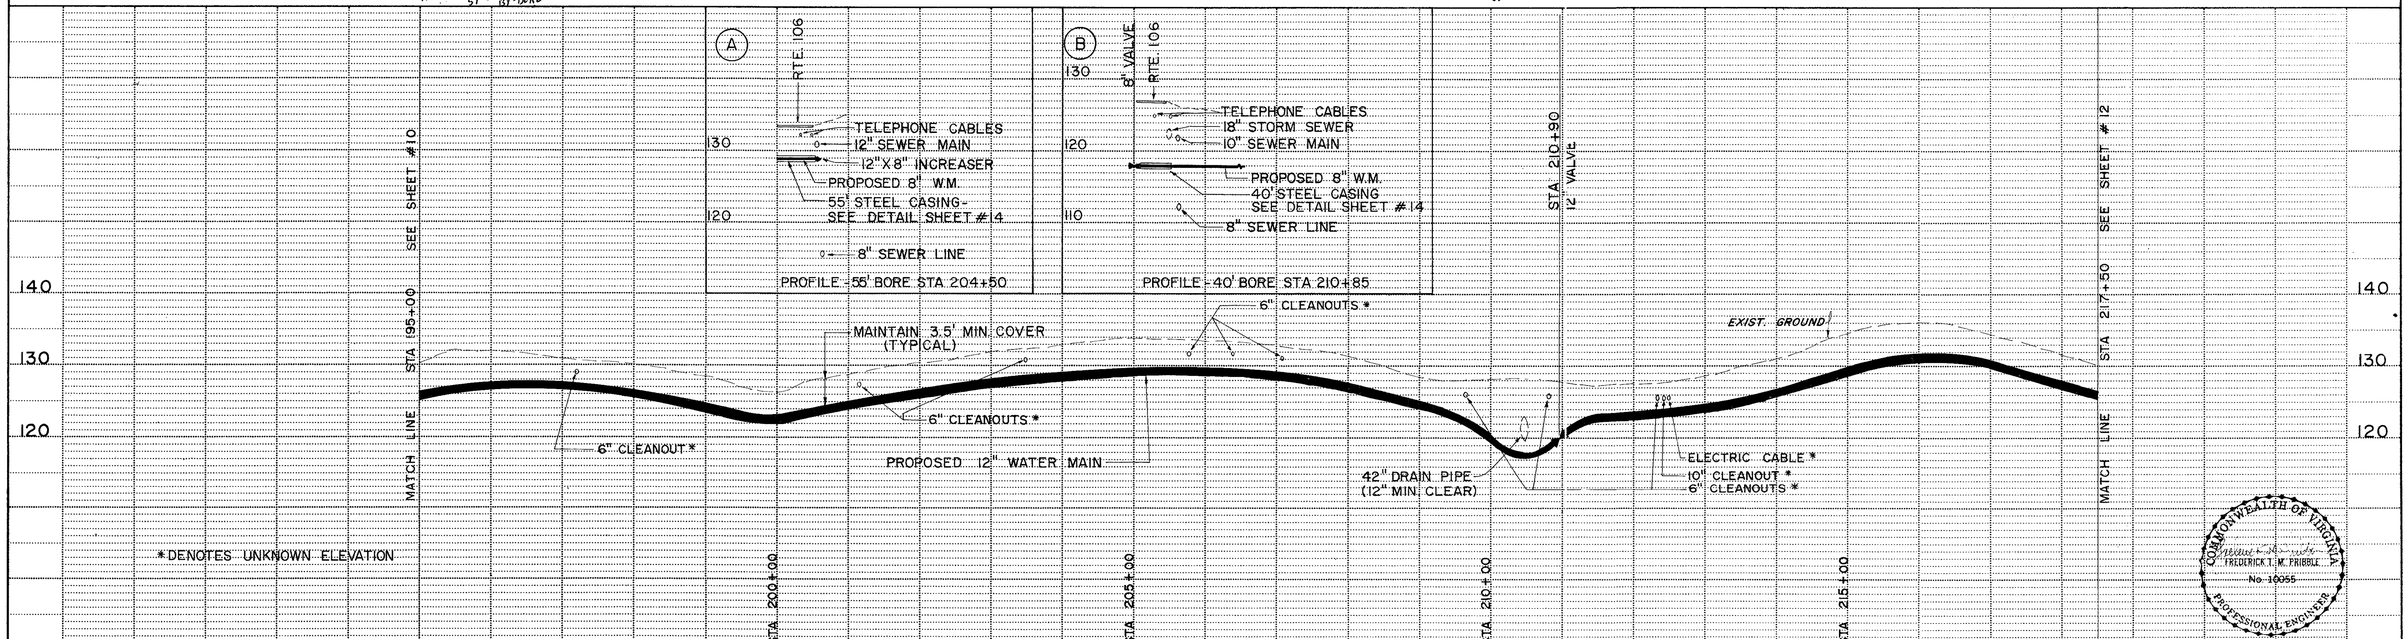

COMMONWEALTH OF VIRGINIA
FREDERICK T. M. FRIBBLE
No. 10055
PROFESSIONAL ENGINEER

PLAN	BY	DATE
SURVEYED		
PLOTTED		
ALIGNMENT CHECKED		
R/W CHECKED		
NOTE BOOK		
NO.		

PROFILE	BY	DATE
SURVEYED		
PLOTTED		
GRADES CHECKED		
B. M. NOTED		
NO.	STRUCTURE NOTAT'NS CH'KD	

DRAPER – ADEN ASSOCIATES, INC.
ENGINEERS · SURVEYORS · PLANNERS
RICHMOND, VIRGINIA

DESIGNED FTP
DRAWN MWS
CHECKED JNL
DATE 10/15/87

TEMPLE AVENUE WATER LINE EXTENSION

COUNTY OF PRINCE GEORGE, VIRGINIA

REVISIONS:
3/8/88
6/3/88

SCALE: 1" = 100' HORZ.
1" = 10' VERT.

PLAN Nº T-20057

SHEET 11 OF 17

HIGHWAY FEDERAL AID SHEET
PLATE 1-SINGLE PLAN AND PROFILE-FULL DOT
PRINTED IN U.S.A.