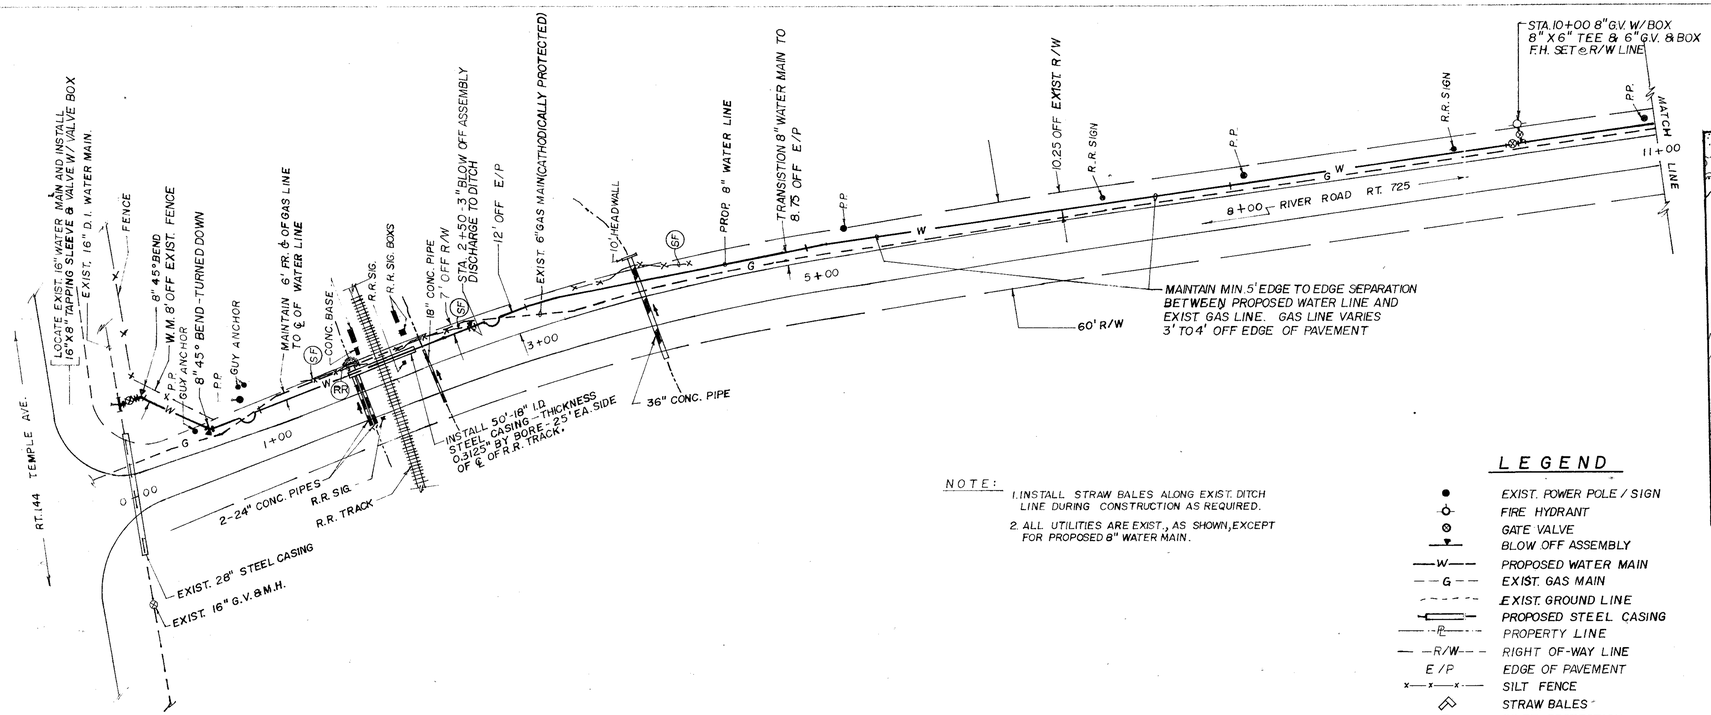

NOTE:

1. INSTALL STRAW BALES ALONG EXIST. DITCH LINE DURING CONSTRUCTION AS REQUIRED.
2. ALL UTILITIES ARE EXIST., AS SHOWN, EXCEPT FOR PROPOSED 8" WATER MAIN.

LEGEND

- EXIST. POWER POLE / SIGN
- FIRE HYDRANT
- GATE VALVE
- BLOW OFF ASSEMBLY
- —W— PROPOSED WATER MAIN
- —G— EXIST. GAS MAIN
- EXIST. GROUND LINE
- PROPOSED STEEL CASING
- —℄— PROPERTY LINE
- —R/W— RIGHT OF-WAY LINE
- E/P EDGE OF PAVEMENT
- —x—x— SILT FENCE
- STRAW BALES
- INLET PROTECTION

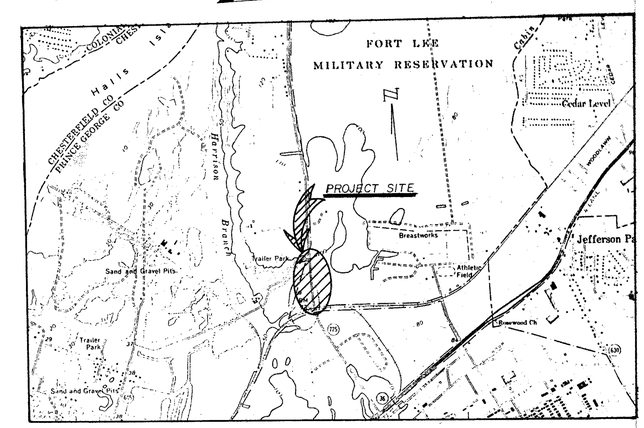

VICINITY MAP SCALE: 1" = 2000'

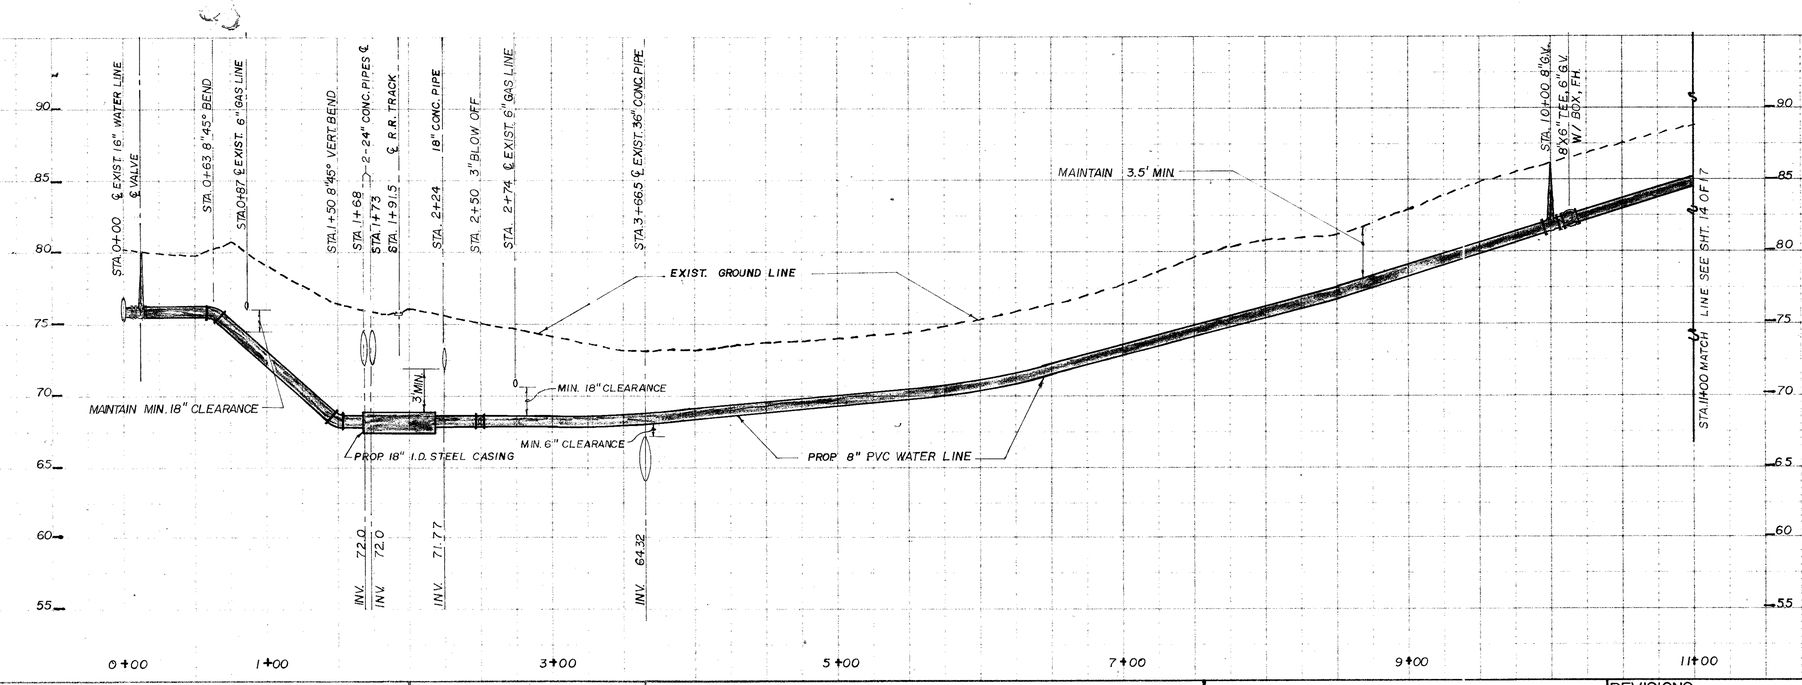

DRAPER - ADEN ASSOCIATES, INC. CONSULTING ENGINEERS RICHMOND, VIRGINIA	DESIGNED: F.T.P. DRAWN: N.J.H. CHECKED: J.N.L. DATE: 4/13/88	TEMPLE AVENUE WATER SYSTEM PRINCE GEORGE COUNTY, VIRGINIA	RED HILL MOBILE HOME PARK WATER MAIN PLAN AND PROFILE	REVISIONS:	SCALE: H 1"=50' V 1"=5' PROJECT No. T-20057A	SHEET 13 OF 17

KEUFFEL & ESSER PLATE 1 PLAN-PROFILE
48 7024 Made in U.S.A.