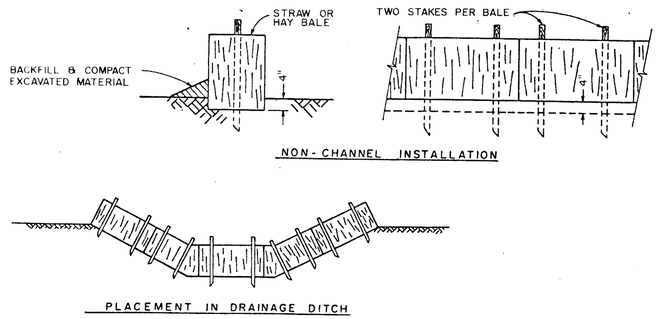

CONSTRUCTION OF TEMPORARY STRAW BALE BARRIERS

NOT TO SCALE

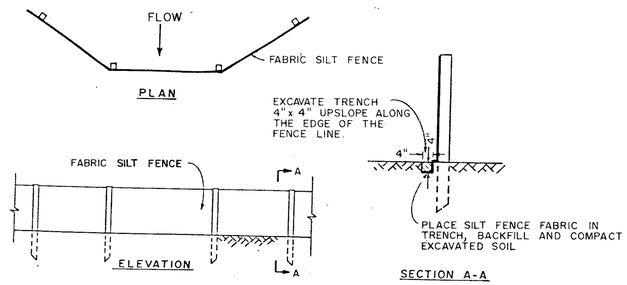

SILT FENCE CONSTRUCTION

NOT TO SCALE

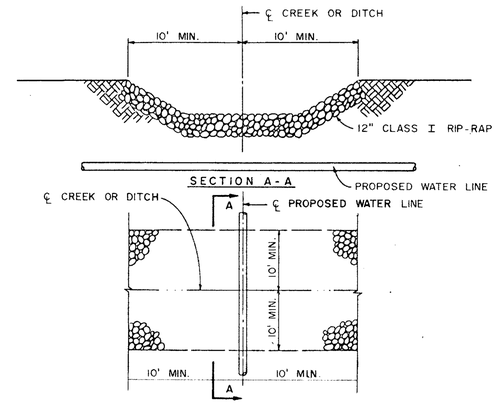

RIP-RAP WATER LINE CROSSING DETAIL

NOT TO SCALE

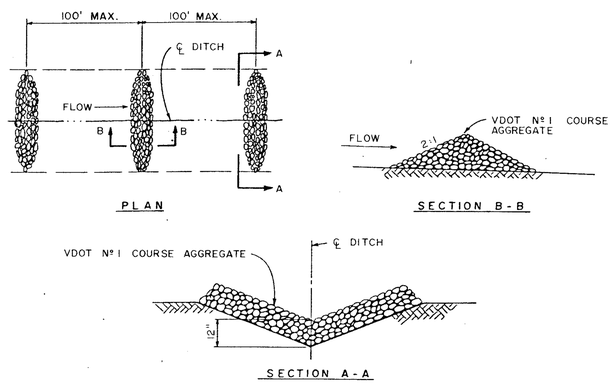

ROCK CHECK DAM

NOT TO SCALE

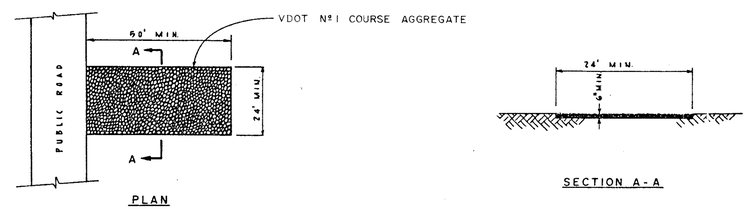

CONSTRUCTION ENTRANCE

NOT TO SCALE

COMMONWEALTH OF VIRGINIA
FREDERICK T. M. PRIBBLE
No. 10055
PROFESSIONAL ENGINEER

DRAPER – ADEN ASSOCIATES, INC. CONSULTING ENGINEERS RICHMOND, VIRGINIA	DESIGNED FTP DRAWN MLH CHECKED JNL DATE 10/15/87	EROSION & SEDIMENTATION CONTROL DETAILS TEMPLE AVENUE WATER LINE EXTENSION PRINCE GEORGE COUNTY, VIRGINIA	REVISIONS :	SCALE : AS NOTED PLAN Nº T-20057	SHEET 17 OF 17

american blueprint of columbia 91192