


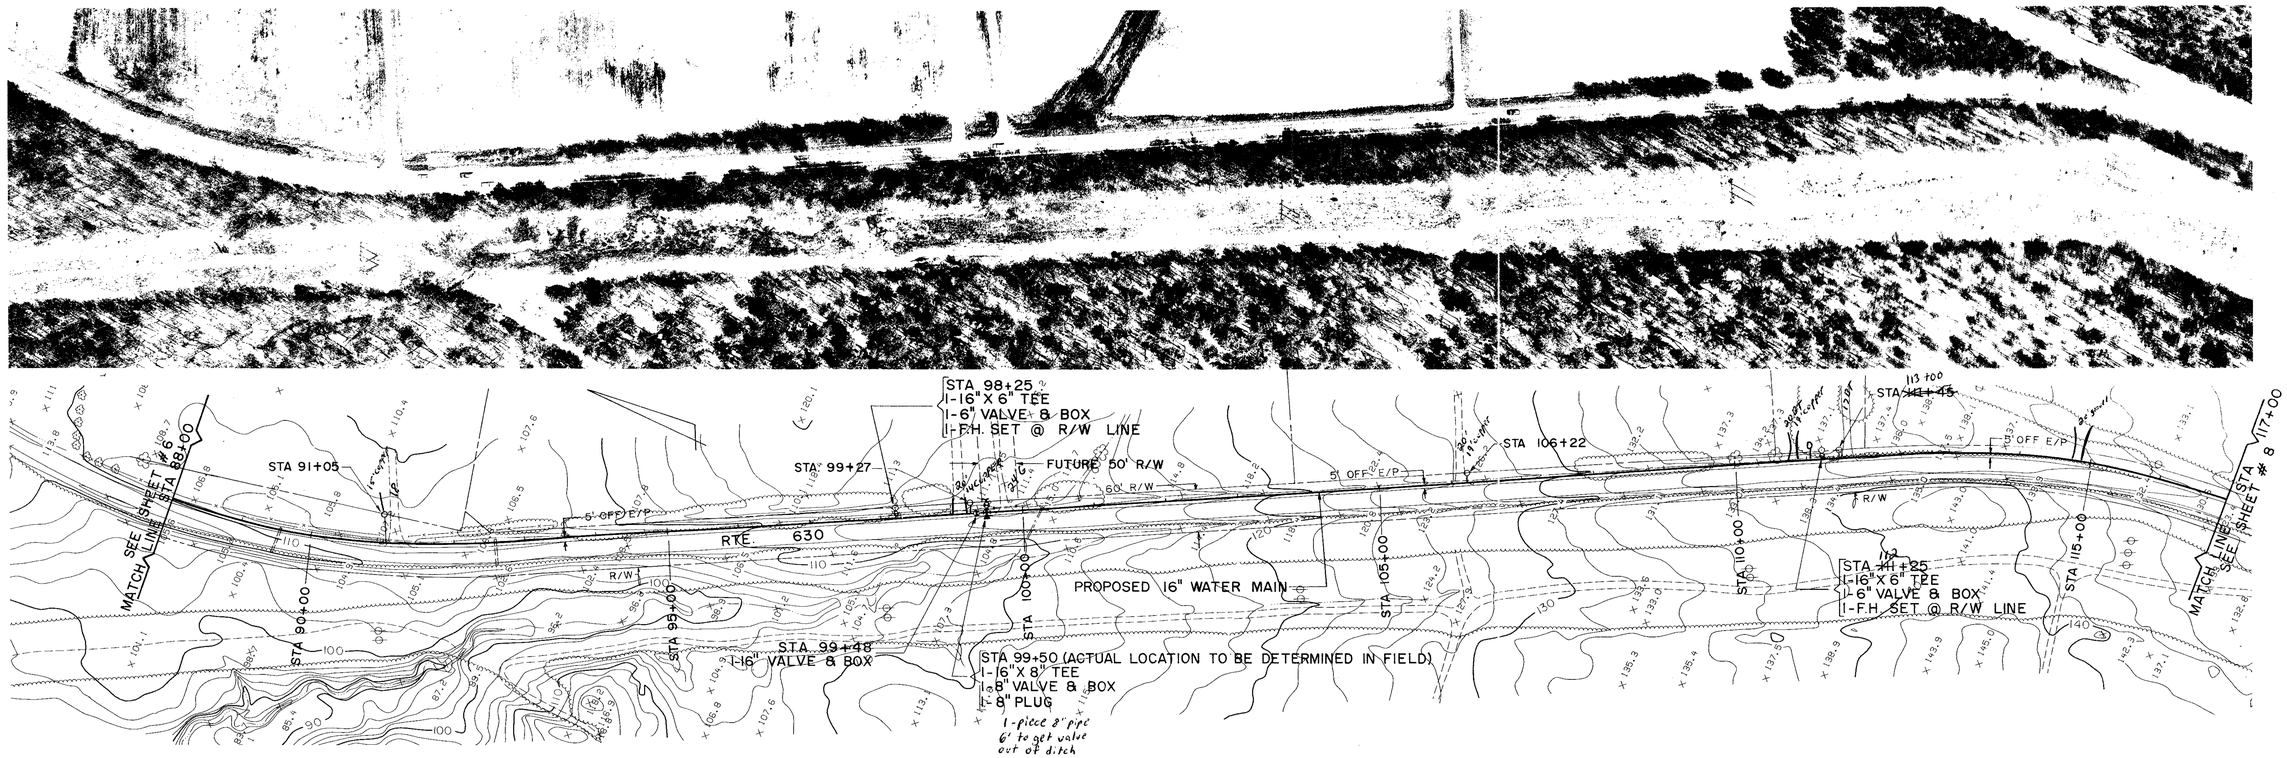


| PLAN | BY | DATE |
|---|---|---|
| SURVEYED | | |
| PLOTTED | | |
| ALIGNMENT CHECKED | | |
| RT. OF WAY CHECKED | | |
| NOTE BOOK NO. | | |

| PROFILE | BY | DATE |
|---|---|---|
| SURVEYED | | |
| PLOTTED | | |
| GRADES CHECKED | | |
| B. M. & NOTED | | |
| STRUCTURE NOTATIONS CH'KD | | |
| NOTE BOOK NO. | | |

**DRAPER – ADEN ASSOCIATES, INC.**
ENGINEERS · SURVEYORS · PLANNERS
RICHMOND, VIRGINIA

DESIGNED FTP
DRAWN MWS
CHECKED JNL
DATE 10/15/87
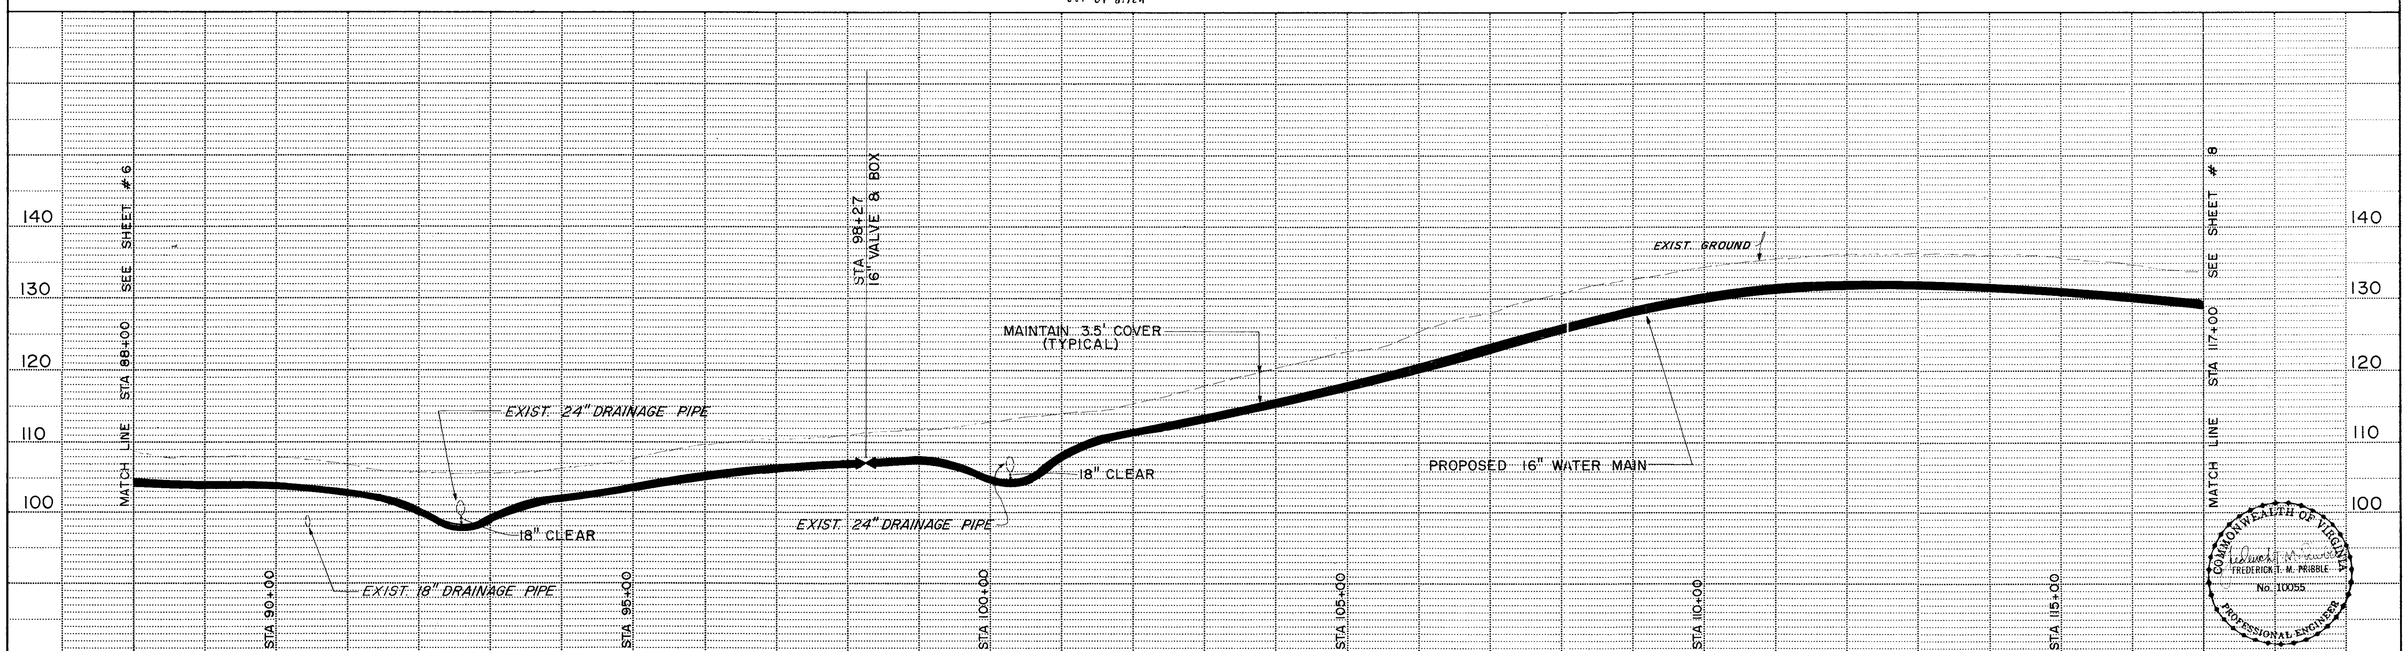
# TEMPLE AVENUE WATER LINE EXTENSION

COUNTY OF PRINCE GEORGE, VIRGINIA

REVISIONS: 6/2/88

SCALE: 1" = 100' HORZ.
1" = 10' VERT.

PLAN Nº T-20057

SHEET 7 OF 17

COMMONWEALTH OF VIRGINIA
FREDERICK T. M. PRIBBLE
No. 10055
PROFESSIONAL ENGINEER

HIGHWAY FEDERAL AID SHEET
PLATE 1-SINGLE PLAN AND PROFILE-FULL DOT
PRINTED IN U.S.A.