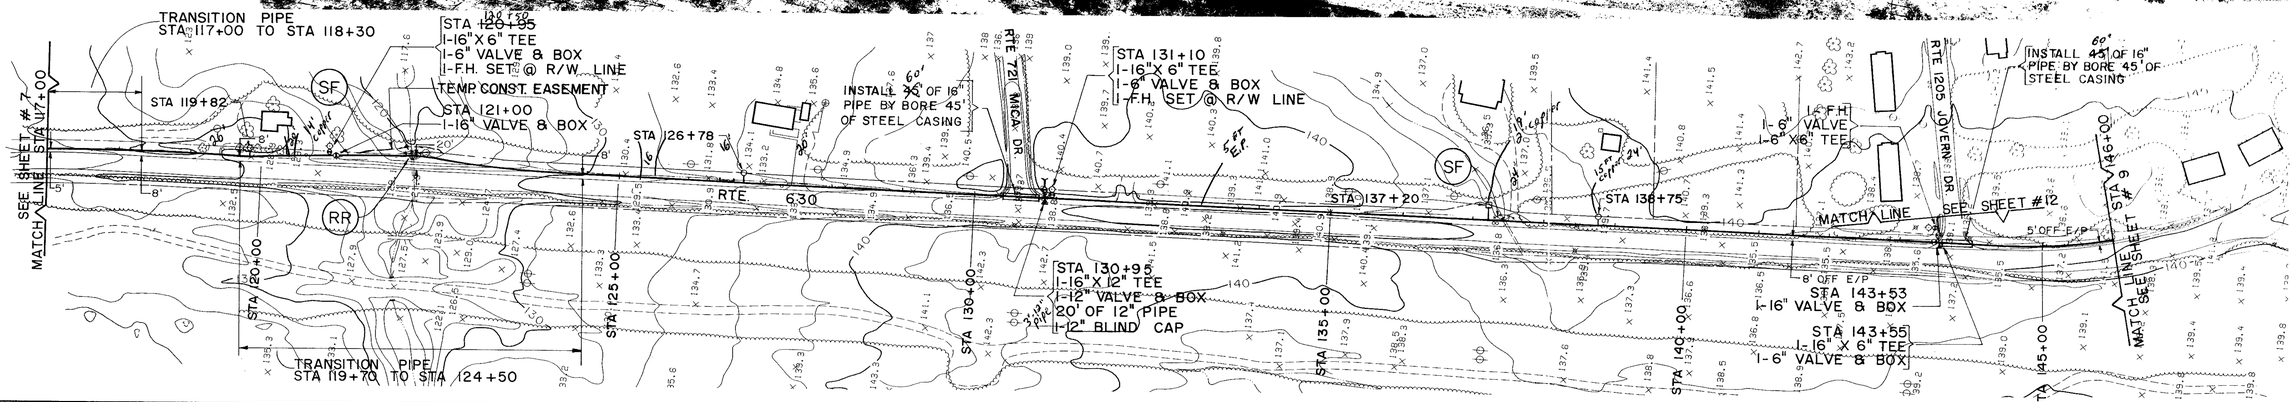

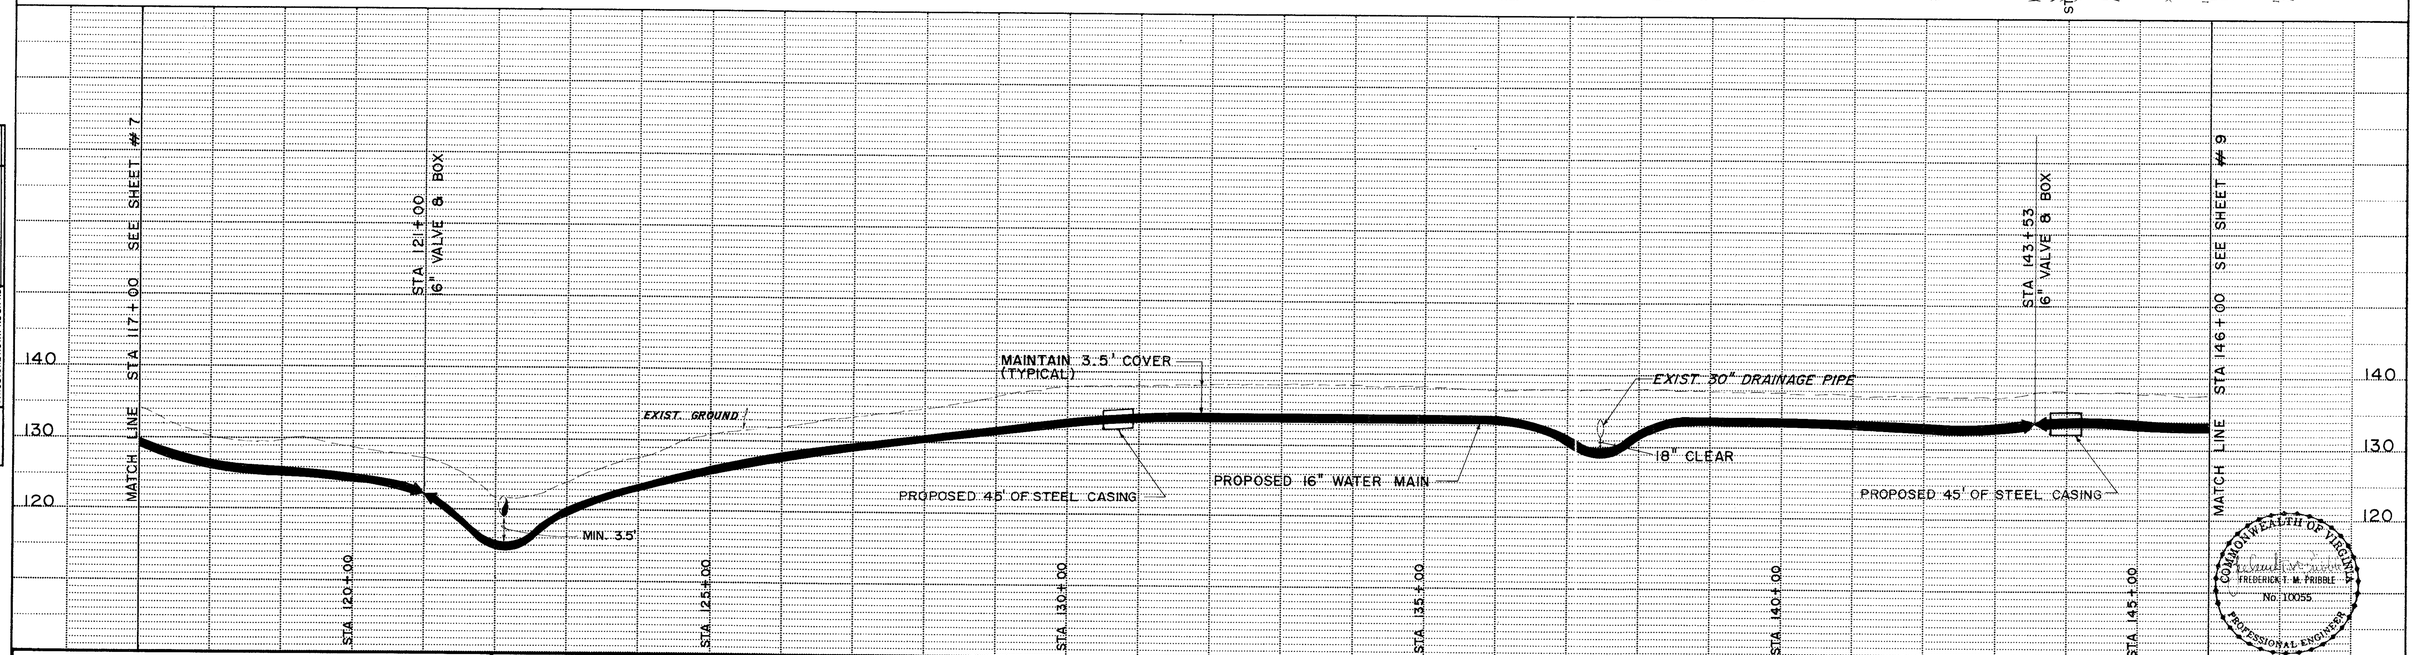

PLAN	BY	DATE
SURVEYED		
PLOTTED		
ALIGNMENT CHECKED		
RT. OF WAY CHECKED		
NOTE BOOK		
NO.		

PROFILE	BY	DATE
SURVEYED		
PLOTTED		
GRADES CHECKED		
B. M. NOTED		
STRUCTURE NOTAT'NS CH'KD		
NOTE BOOK		
NO.		

DRAPER – ADEN ASSOCIATES, INC.
ENGINEERS · SURVEYORS · PLANNERS
RICHMOND, VIRGINIA

DESIGNED FTP
DRAWN MWS
CHECKED JNL
DATE 10/15/87

TEMPLE AVENUE WATER LINE EXTENSION

COUNTY OF PRINCE GEORGE, VIRGINIA

REVISIONS:
3/8/88
4/25/88
6/3/88

SCALE: 1" = 100' HORZ.
1" = 10' VERT.

PLAN Nº T-20057

SHEET 8 OF 17

COMMONWEALTH OF VIRGINIA
FREDERICK T. M. PRIBBLE
No. 10055
PROFESSIONAL ENGINEER

HIGHWAY FEDERAL AID SHEET
PLATE 1-SINGLE PLAN AND PROFILE-FULL DOT
PRINTED IN U.S.A.