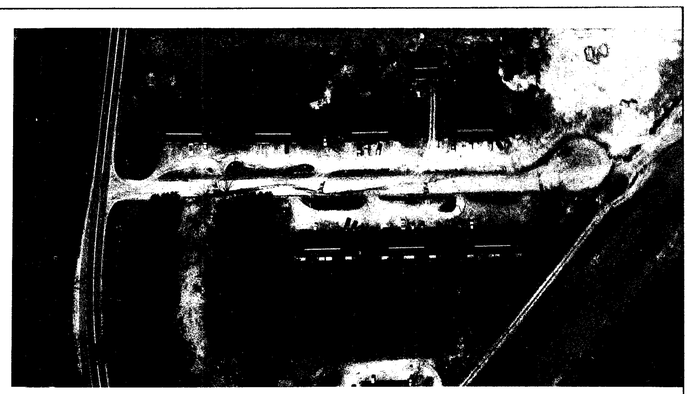

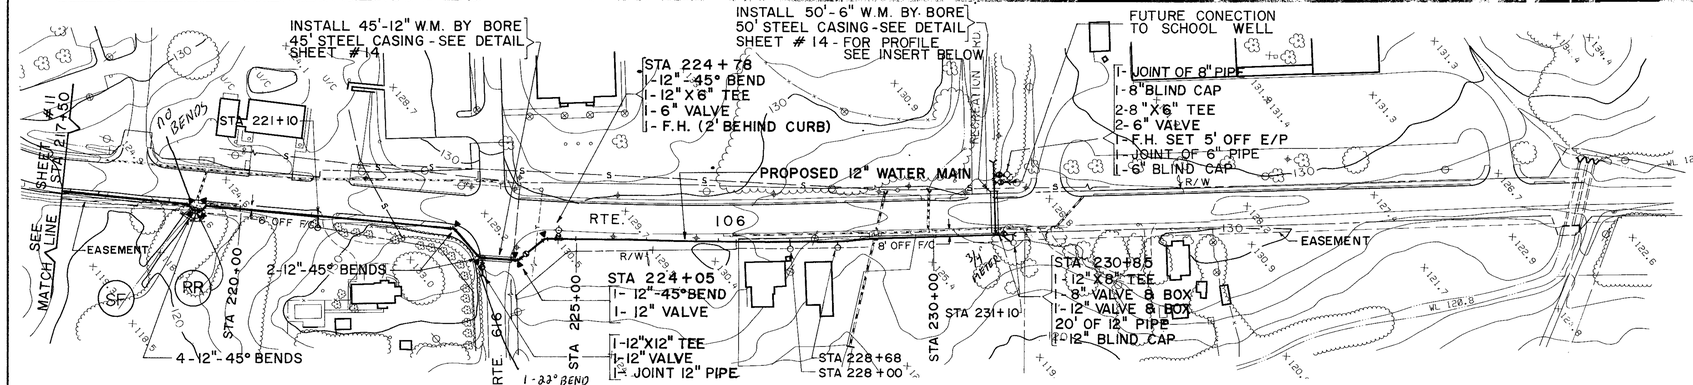


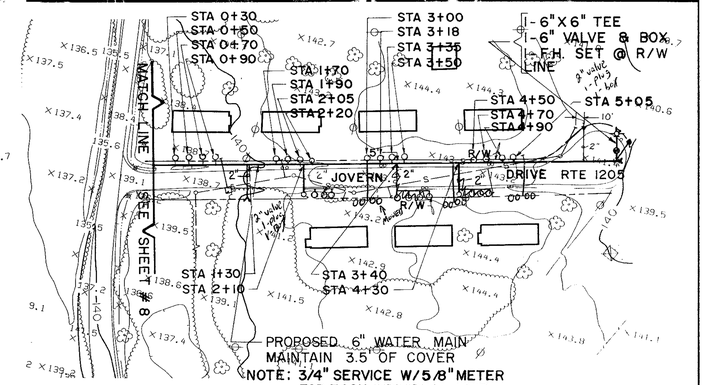


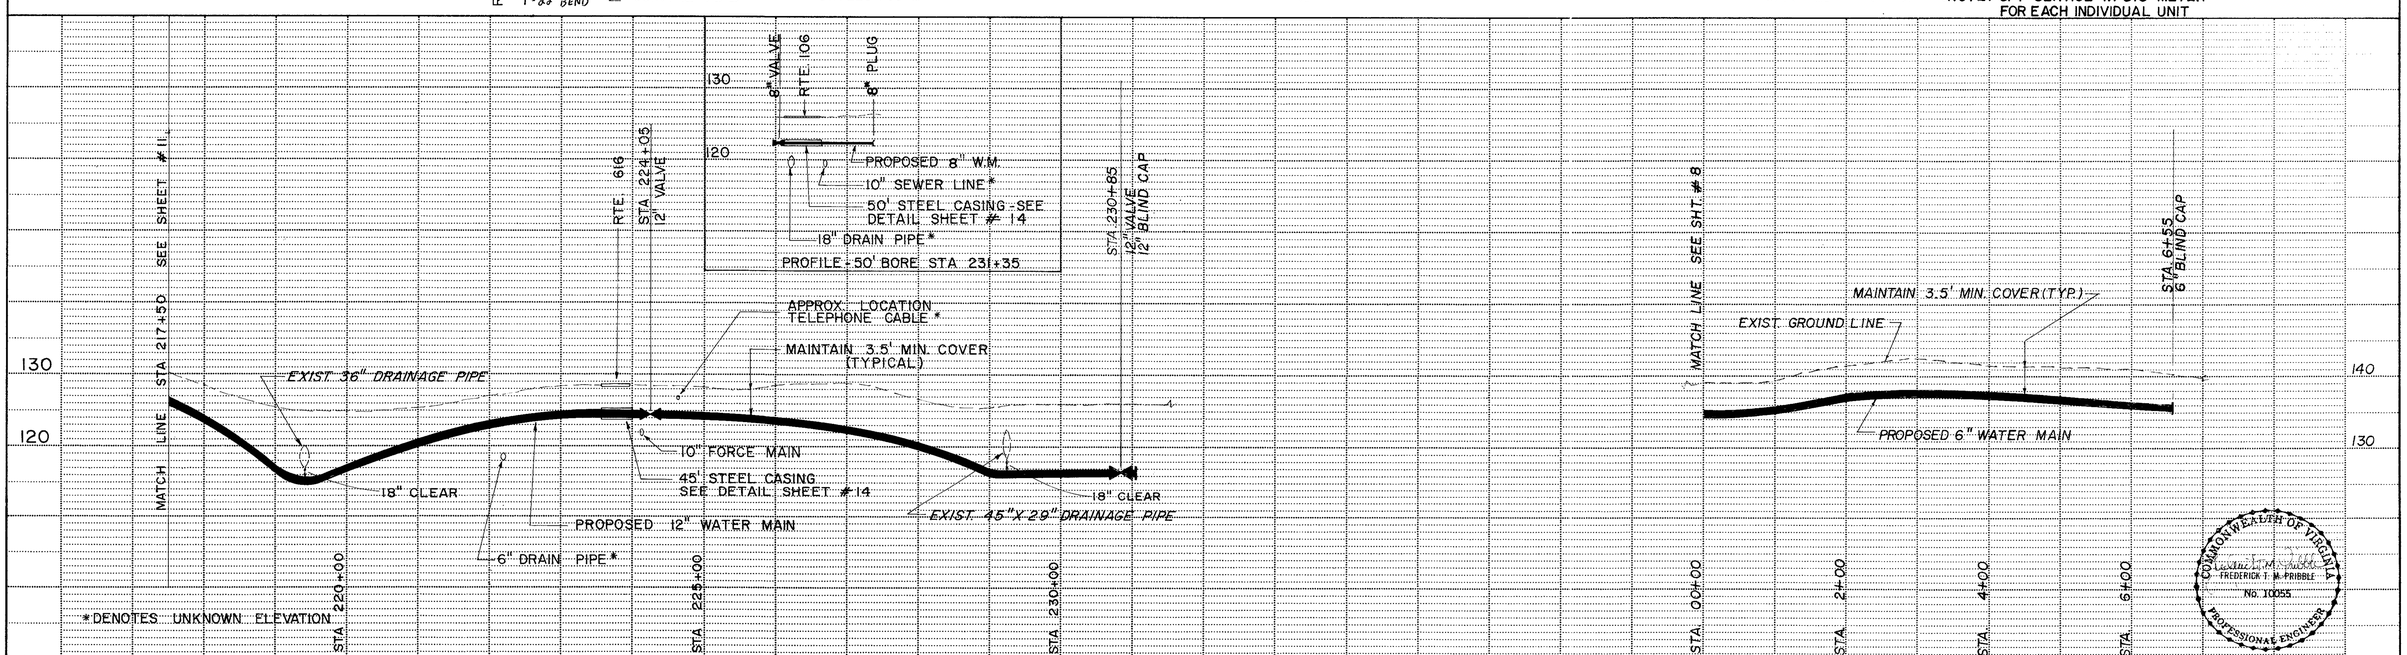


| PLAN | | BY | DATE |
|---|---|---|---|
| NOTE BOOK NO. | SURVEYED. PLOTTED. ALIGNMENT CHECKED. RT. OF WAY CHECKED. | | |

| PROFILE | | BY | DATE |
|---|---|---|---|
| NOTE BOOK NO. | SURVEYED. PLOTTED. GRADES CHECKED. B. M. NOTED. STRUCTURE NOTATIONS CH'KD. | | |

**DRAPER – ADEN ASSOCIATES, INC.**
ENGINEERS · SURVEYORS · PLANNERS
RICHMOND, VIRGINIA

| | |
|---|---|
| DESIGNED | FTP |
| DRAWN | MWS |
| CHECKED | JNL |
| DATE | 10/15/87 |

# TEMPLE AVENUE WATER LINE EXTENSION

COUNTY OF PRINCE GEORGE, VIRGINIA

REVISIONS:
3/8/88
4/25/88
6/3/88

SCALE: 1" = 100' HORZ.
1" = 10' VERT.

PLAN Nº T-20057

SHEET 12 OF 17

COMMONWEALTH OF VIRGINIA
FREDERICK T. M. PRIBBLE
No. 10055
PROFESSIONAL ENGINEER

HIGHWAY FEDERAL AID SHEET
PLATE 1-SINGLE PLAN AND PROFILE-FULL DOT
PRINTED IN U.S.A.