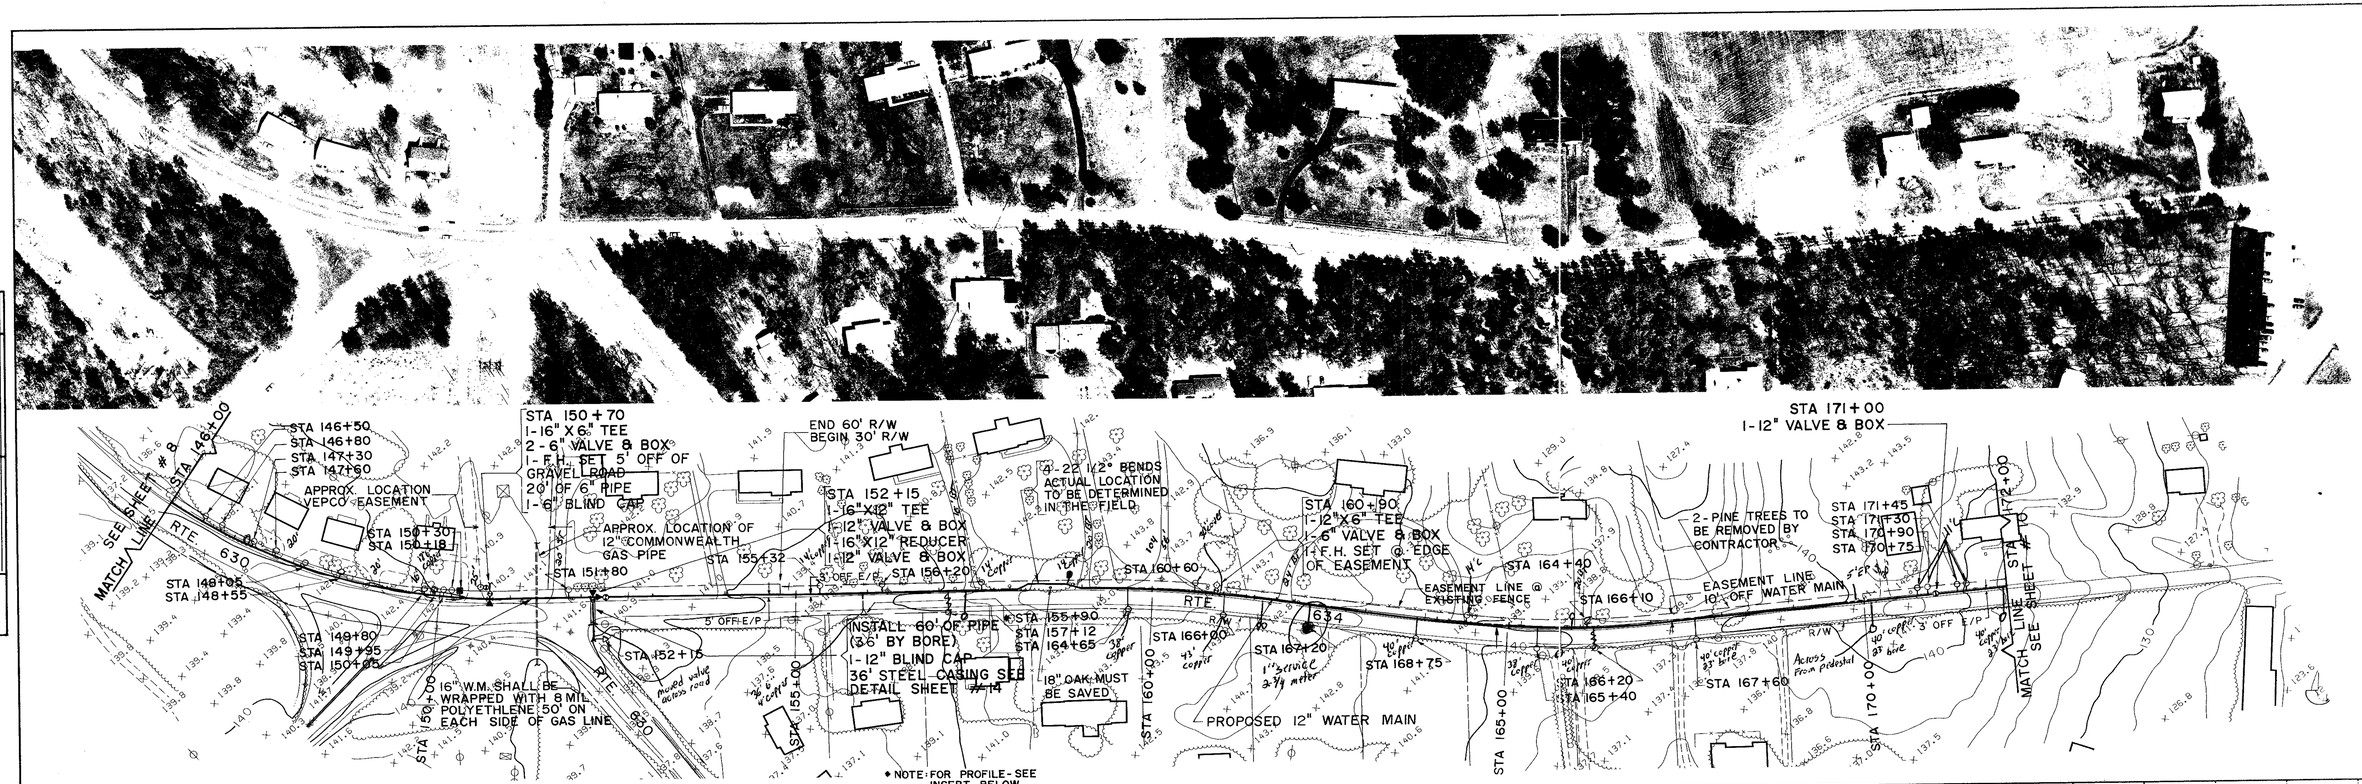

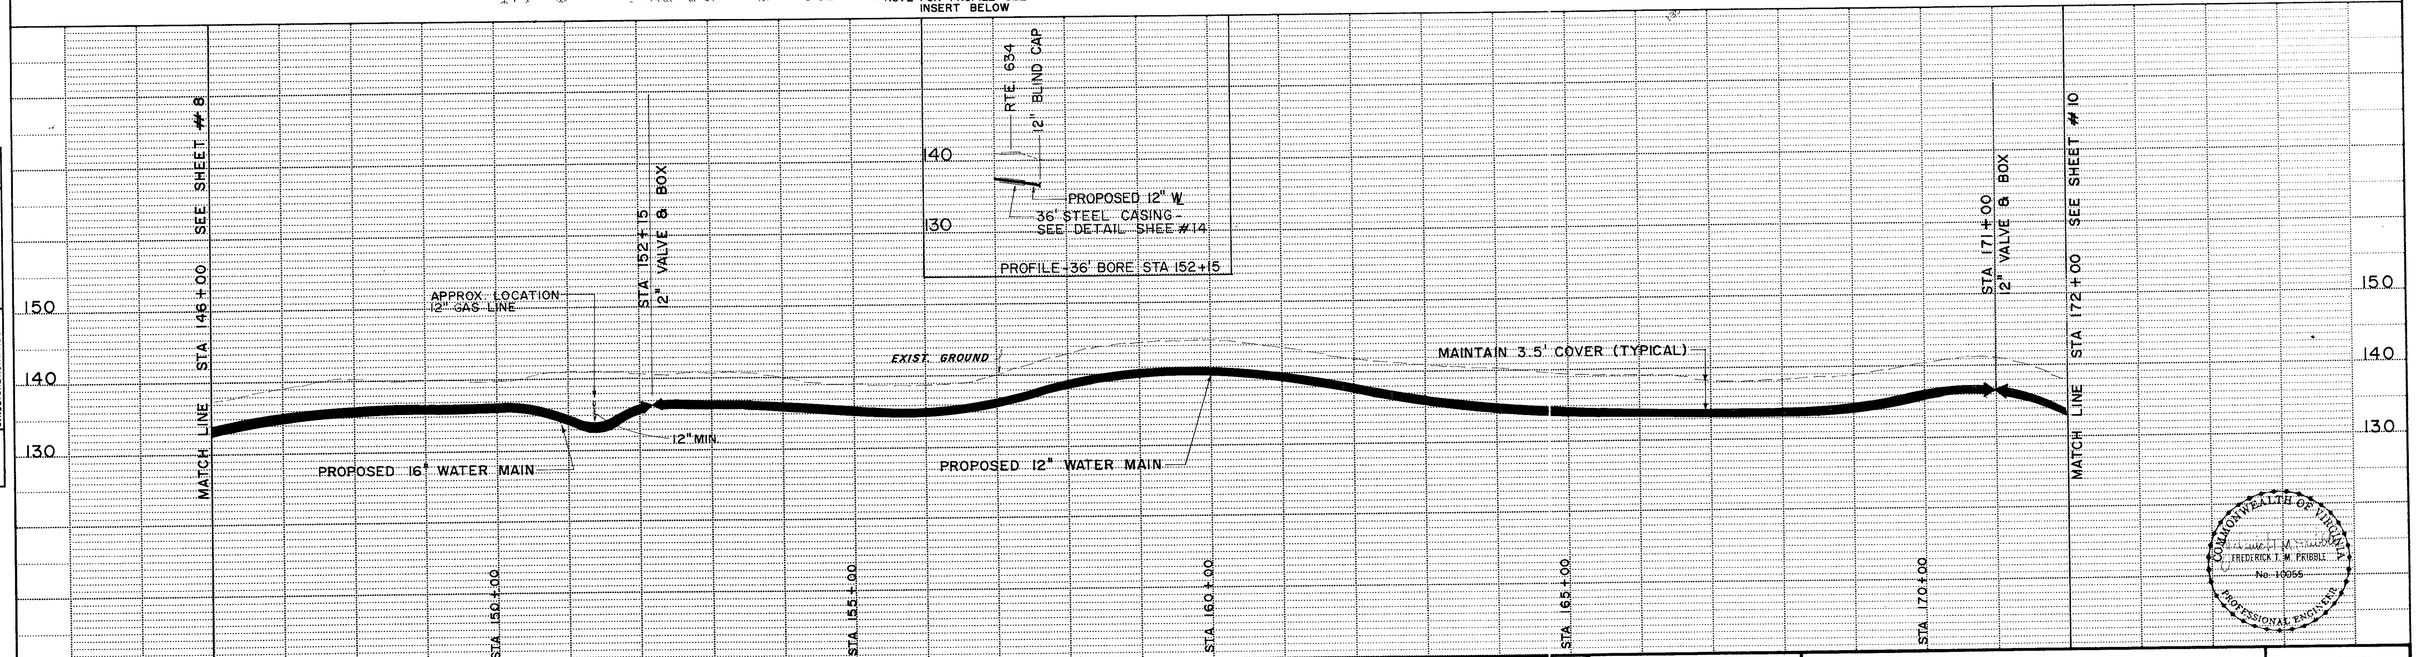

PLAN	BY	DATE
SURVEYED		
PLOTTED		
ALIGNMENT CHECKED		
RT OF WAY CHECKED		
NOTE BOOK NO.		

PROFILE	BY	DATE
SURVEYED		
PLOTTED		
GRADES CHECKED		
B. M. & NOTES		
STRUCTURE NOTATIONS CH'KD		
NOTE BOOK NO.		

DRAPER – ADEN ASSOCIATES, INC.
ENGINEERS · SURVEYORS · PLANNERS
RICHMOND, VIRGINIA

DESIGNED FTP
DRAWN MWS
CHECKED JNL
DATE 10/15/87

TEMPLE AVENUE WATER LINE EXTENSION

COUNTY OF PRINCE GEORGE, VIRGINIA

REVISIONS:
3/8/88
6/3/88

SCALE: 1" = 100' HORZ.
1" = 10' VERT.

PLAN Nº T-20057

SHEET 9 OF 17

HIGHWAY FEDERAL AID SHEET
PLATE 1-SINGLE PLAN AND PROFILE-FULL DOT
PRINTED IN U.S.A.