REVISED	FHWA REGION	STATE	FEDERAL AID PROJECT	STATE ROUTE	STATE PROJECT	SHEET NO.
9/27/84	3	VA.		144	0144-074-101, RW-201 C-501	22-11

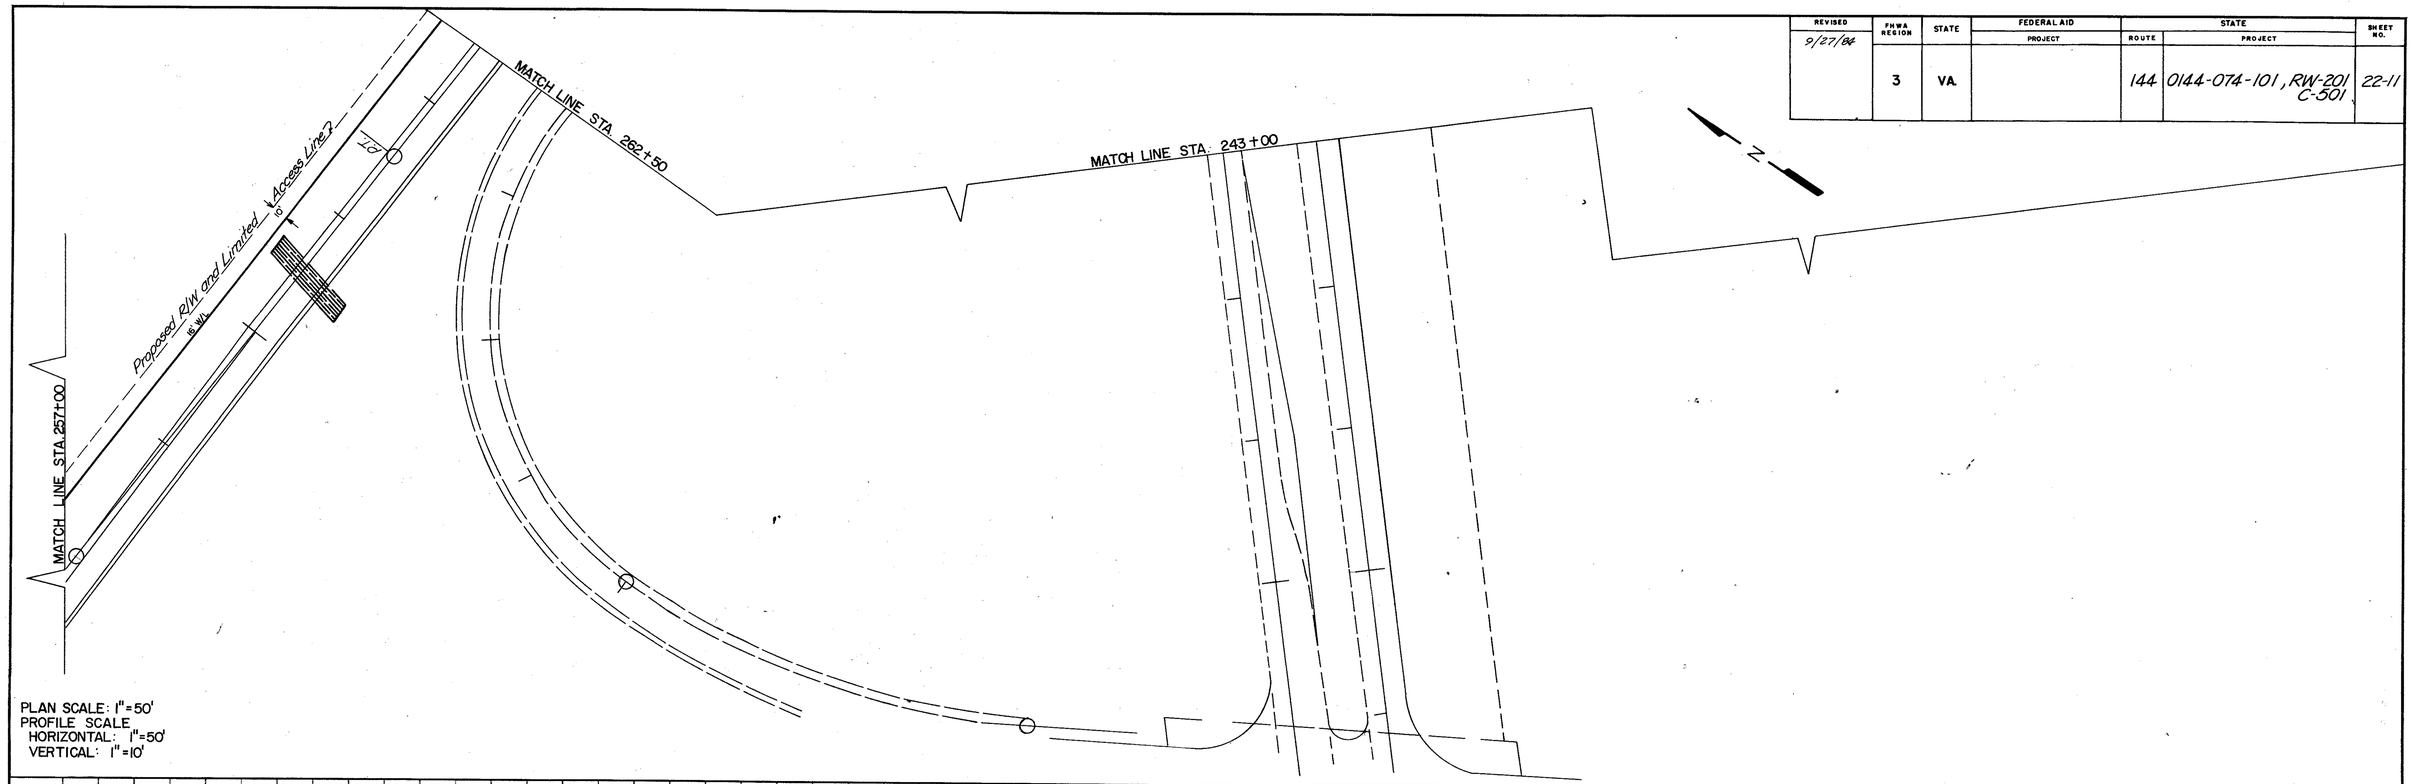

PLAN SCALE: 1" = 50'
PROFILE SCALE
HORIZONTAL: 1" = 50'
VERTICAL: 1" = 10'

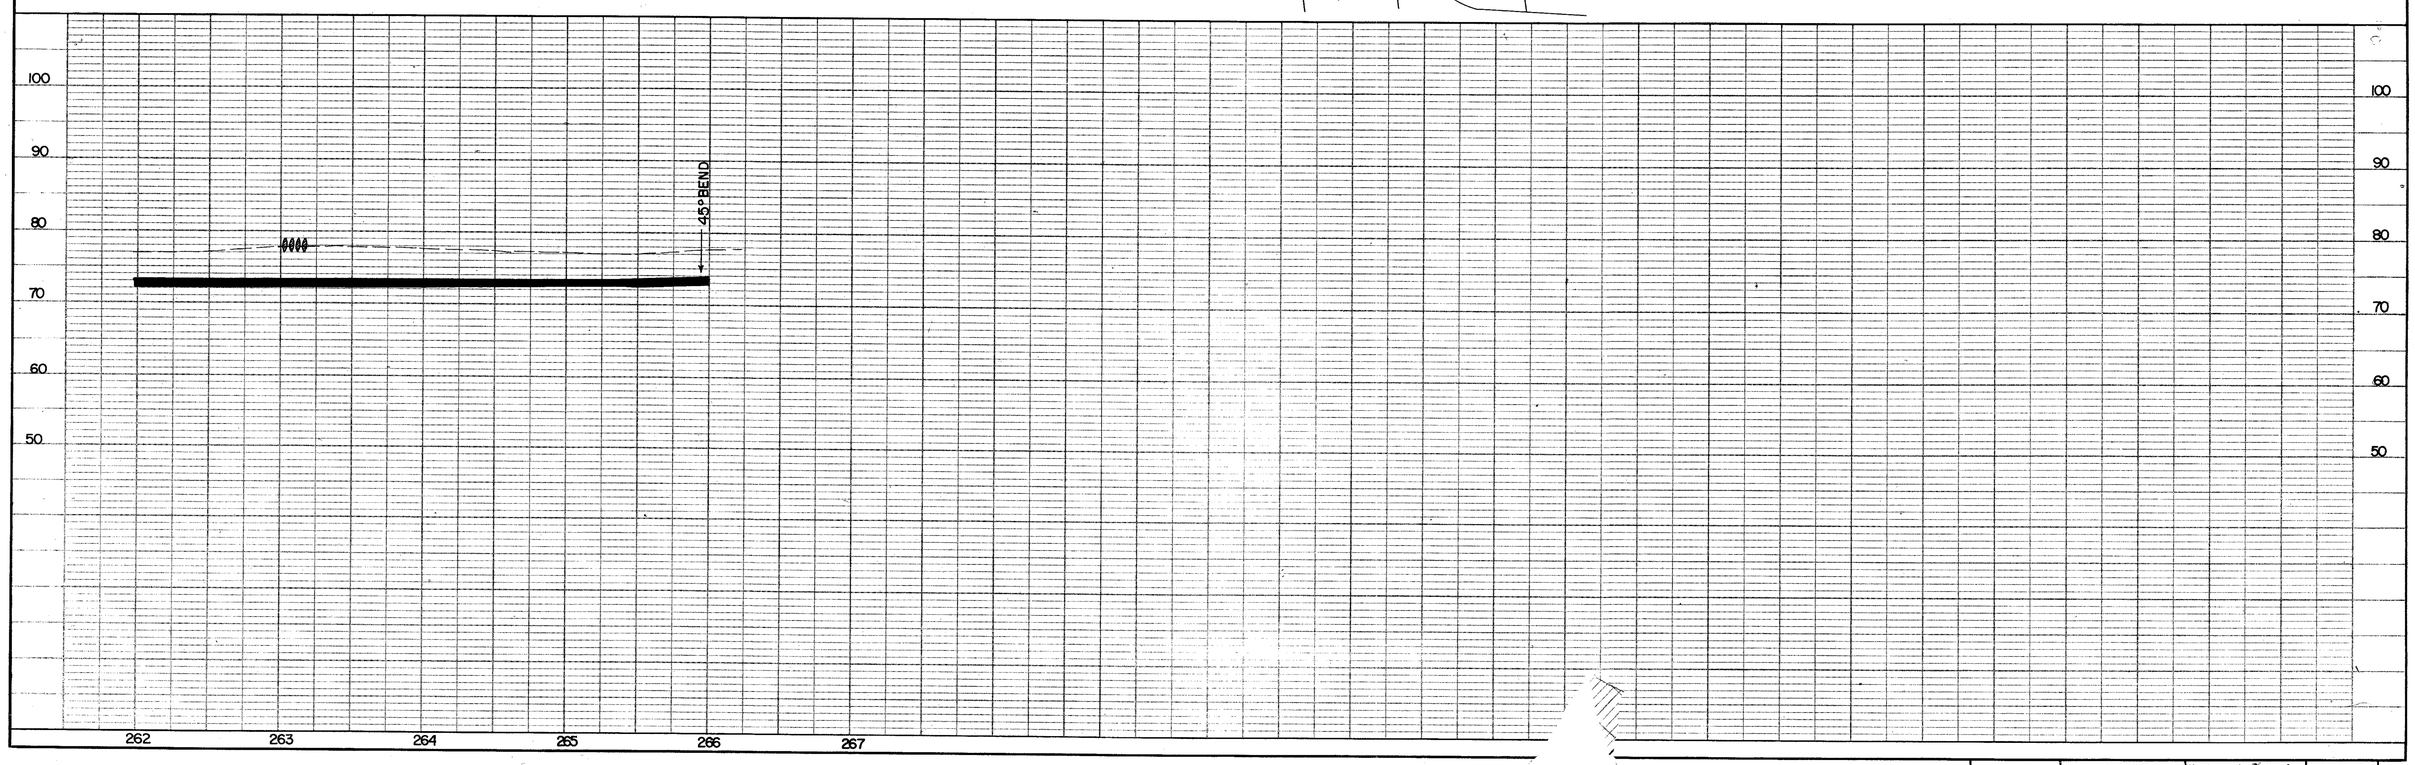

PLAN	DATE	BY
SURVEYED.		
PLOTTED.		
ALIGNMENT CHECKED.		
RT. OF WAY CHECKED.		
NOTE BOOK No.		

PROFILE	DATE	BY
SURVEYED.		
PLOTTED.		
GRADES CHECKED.		
R. W.'s NOTED.		
STRUCTURE LOCATIONS CHECKED.		
NOTE BOOK No.		

PLAN NO.	PROJECT	FILE NO.	SHEET NO.
A		58 1	22-11