REVISED	FHWA REGION	STATE	FEDERAL AID PROJECT	STATE ROUTE	STATE PROJECT	SHEET NO.
9/27/84	3	VA.		144	0144-074-101, RW-201 C-501	22-11A

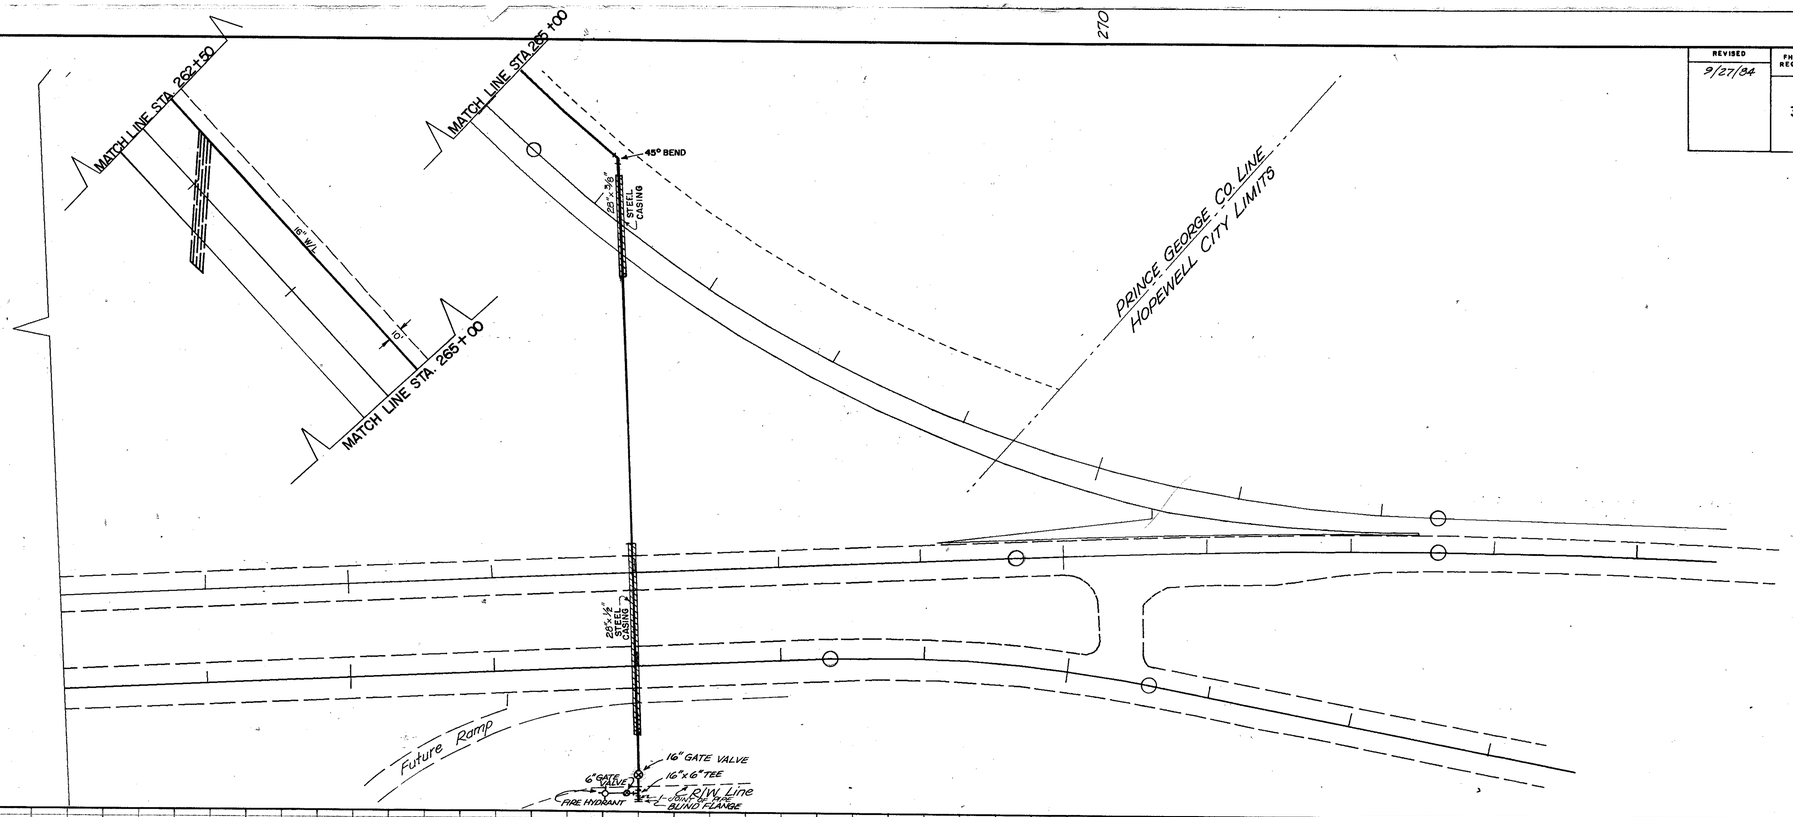

PLAN SCALE: 1" = 50'
PROFILE SCALE
HORIZONTAL: 1" = 50'
VERTICAL: 1" = 10'

PLAN
NOTE BOOK
No.
SURVEYED
PLOTTED
ALIGNMENT CHECKED
PLAN-WAY CHECKED
BY
DATE

PROFILE
NOTE BOOK
No.
SURVEYED
PLOTTED
GRADES CHECKED
B. M.'s NOTED
STRUCTURE NOTATIONS CHECKED
BY
DATE

PLAN NO. 1 PROJECT 58 FILE NO. 1 SHEET NO. 22-11A