REVISED	FHWA REGION	STATE	FEDERAL AID PROJECT	STATE ROUTE	STATE PROJECT	SHEET NO.
9/27/84	3	VA.		144	0144-074-101, RW-201 C-501	22-2

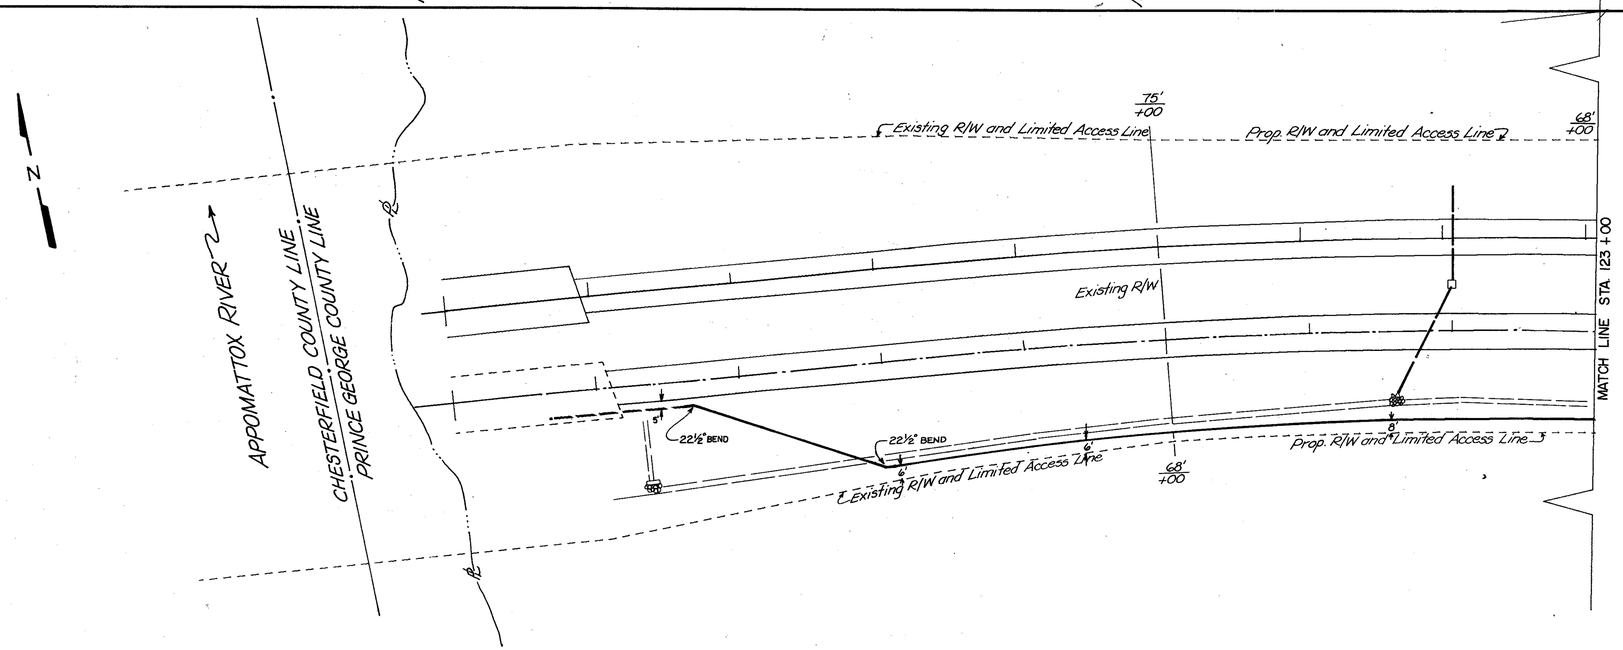

PLAN SCALE: 1" = 50'
PROFILE SCALE
HORIZONTAL: 1" = 50'
VERTICAL: 1" = 10'

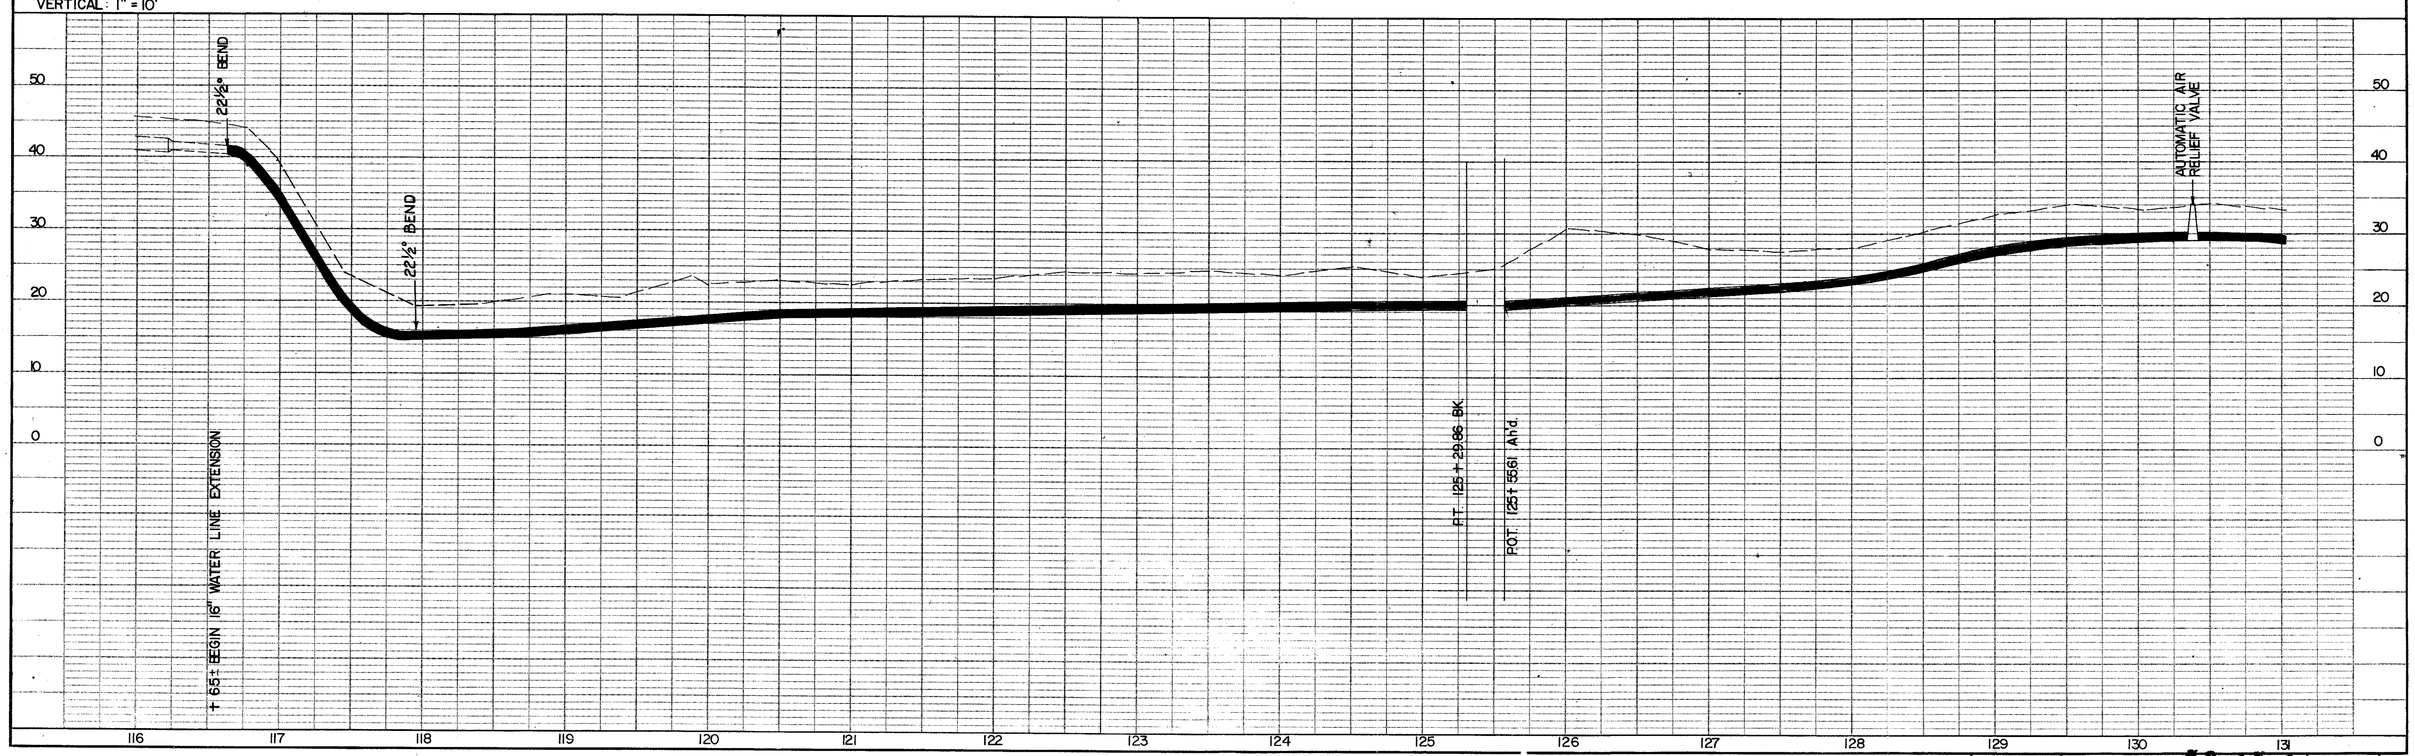

PLAN	SURVEYED	BY	DATE
	PLOTTED		
NOTE BOOK	ALIGNMENT CHECKED		
No.	RT. OF WAY CHECKED		

PROFILE	SURVEYED	BY	DATE
	PLOTTED		
NOTE BOOK	GRADES CHECKED		
	B.M.'s NOTED		
No.	BRIDGE ELEVATIONS CHECKED		

PLAN NO.	PROJECT	FILE NO.	SHEET NO.
A		53 15 1	22-2