REVISED	FHWA REGION	STATE	FEDERAL AID PROJECT	STATE ROUTE	STATE PROJECT	SHEET NO.
	3	VA.		144	0144-074-101, RW-201, C-501	22-3A

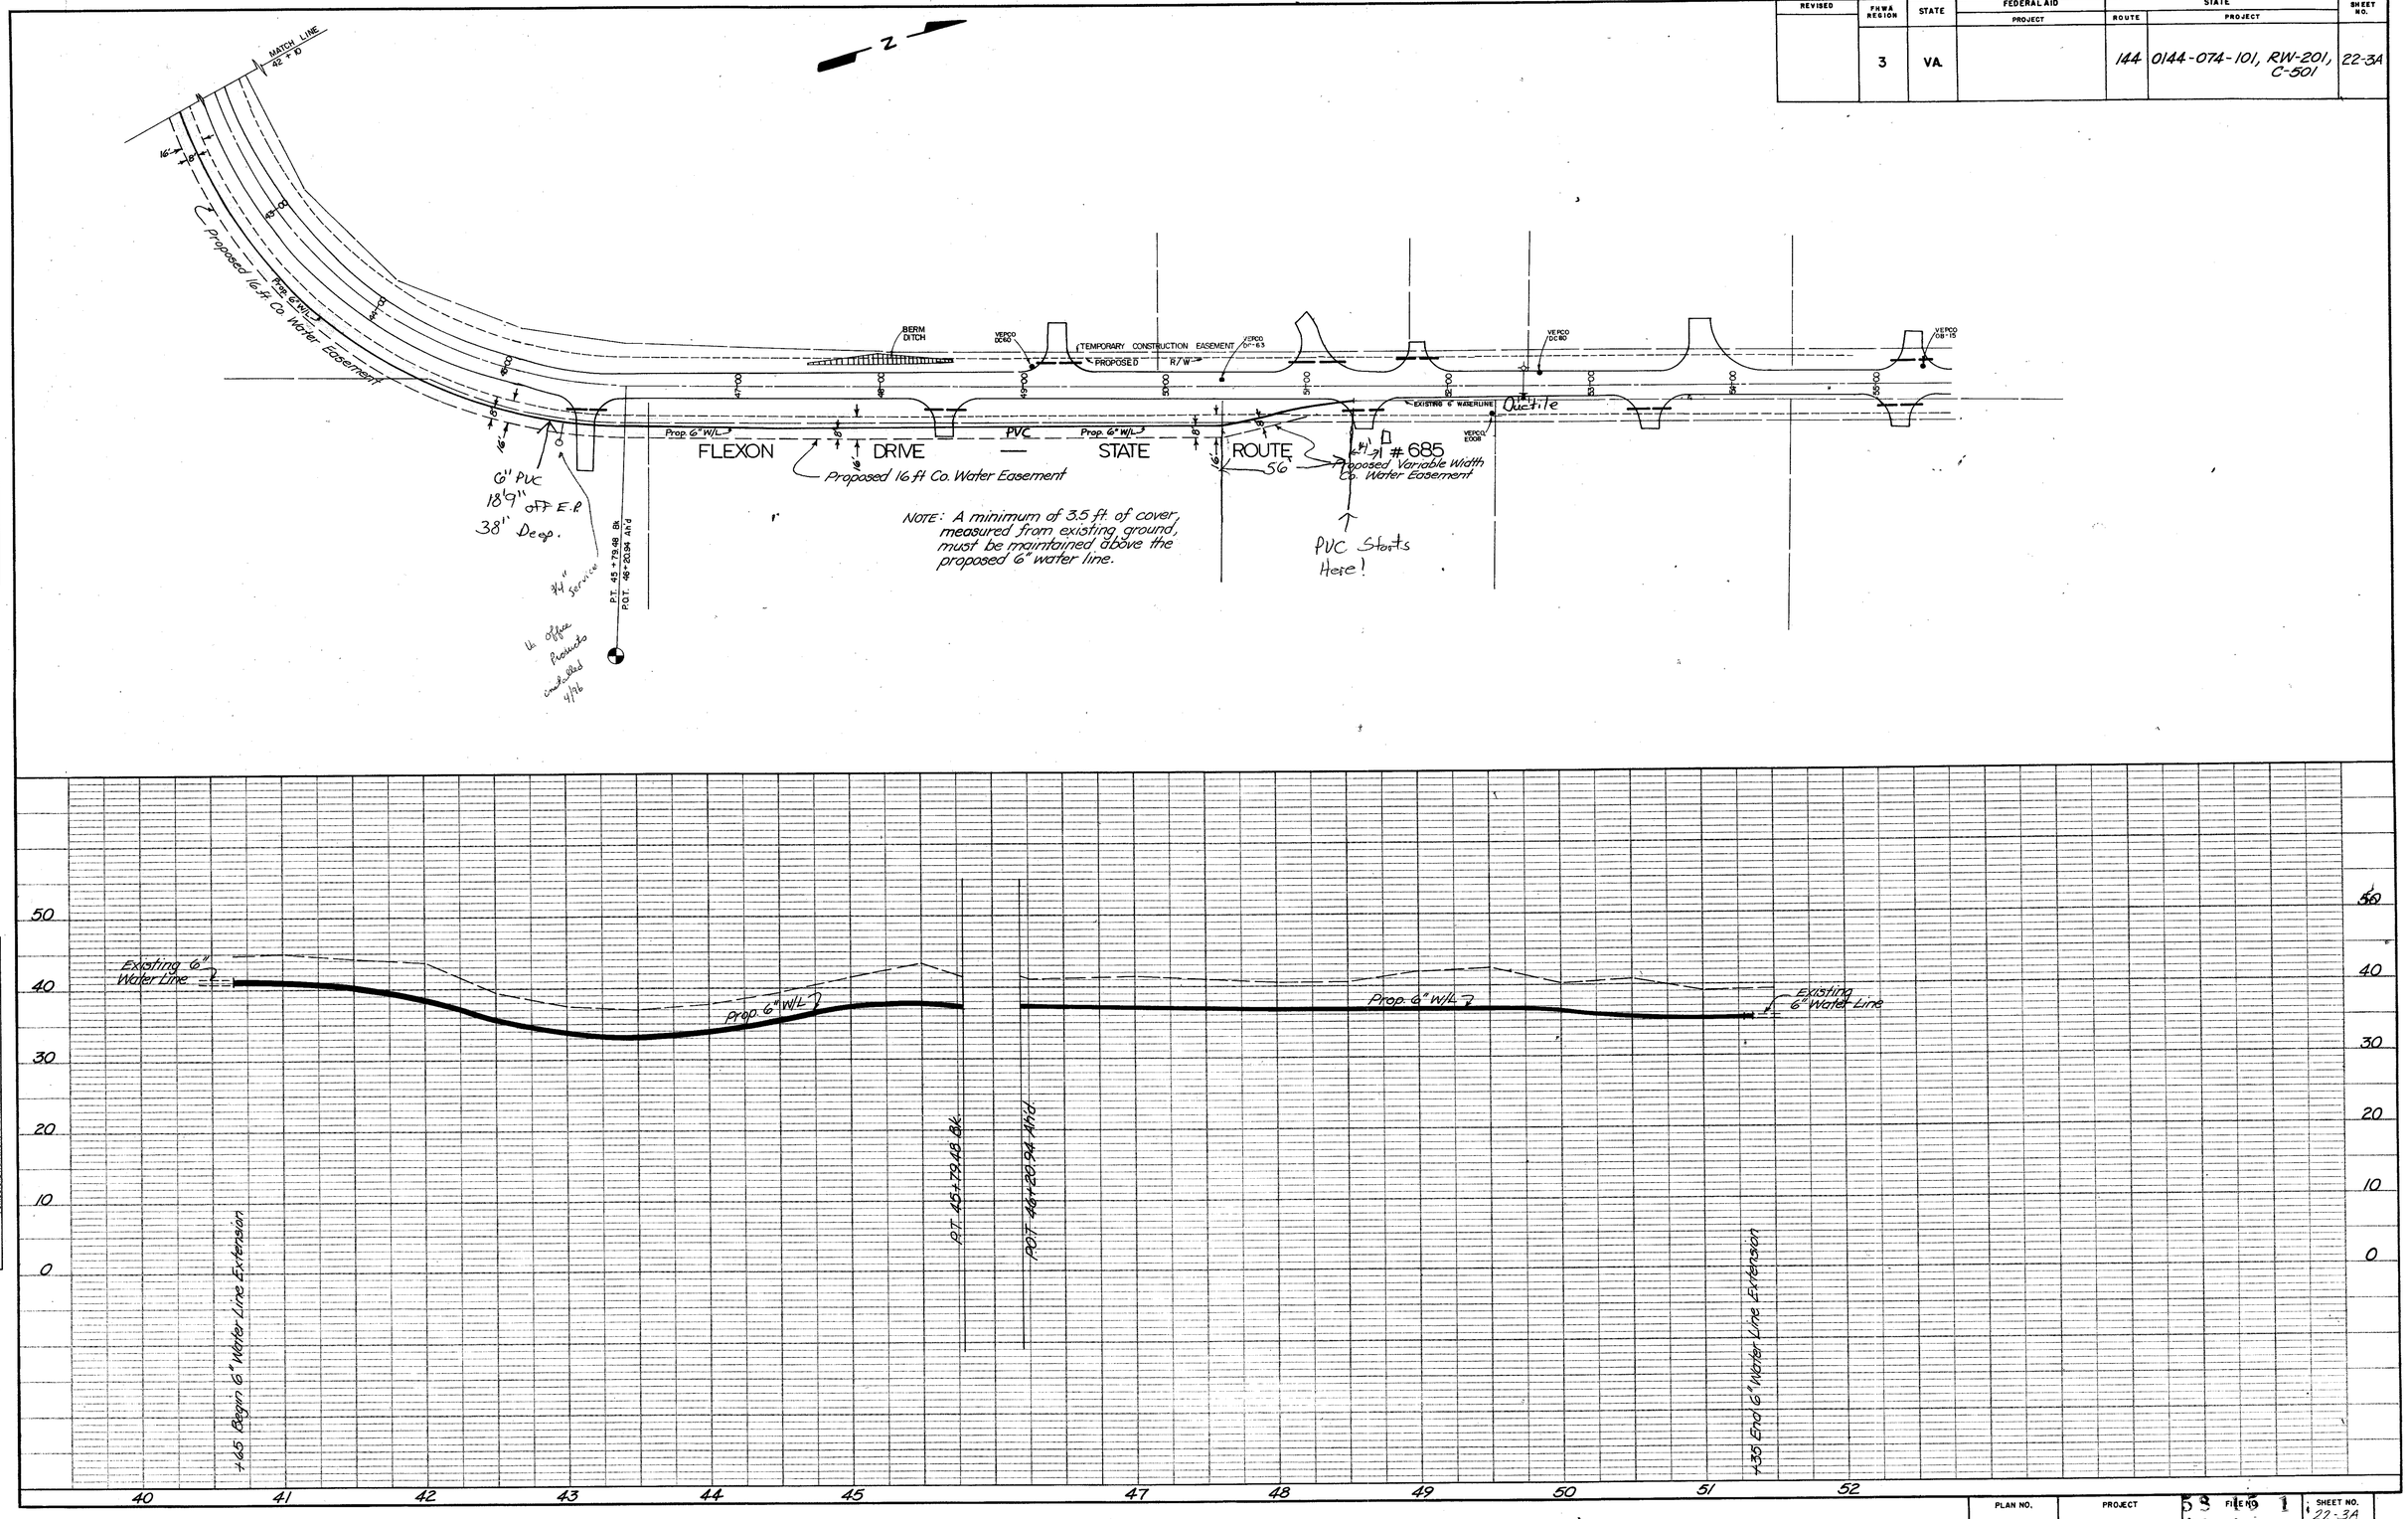

PLAN		BY	DATE
NOTE BOOK	SURVEYED		
	PLOTTED		
	ALIGNMENT CHECKED		
	RT. OF WAY CHECKED		
No.			

PROFILE		BY	DATE
NOTE BOOK	SURVEYED		
	PLOTTED		
	GRADES CHECKED		
	B. M.'s NOTED		
No.	STRUCTURE NOTATIONS CHECKED		

PLAN NO.	PROJECT	FILE NO.	SHEET NO.
A		5 3 1	22-3A