REVISED	FHWA REGION	STATE	FEDERAL AID PROJECT	STATE ROUTE	STATE PROJECT	SHEET NO.
9/27/94	3	VA.		144	0144-074-101, RW-201 C-501	22-3

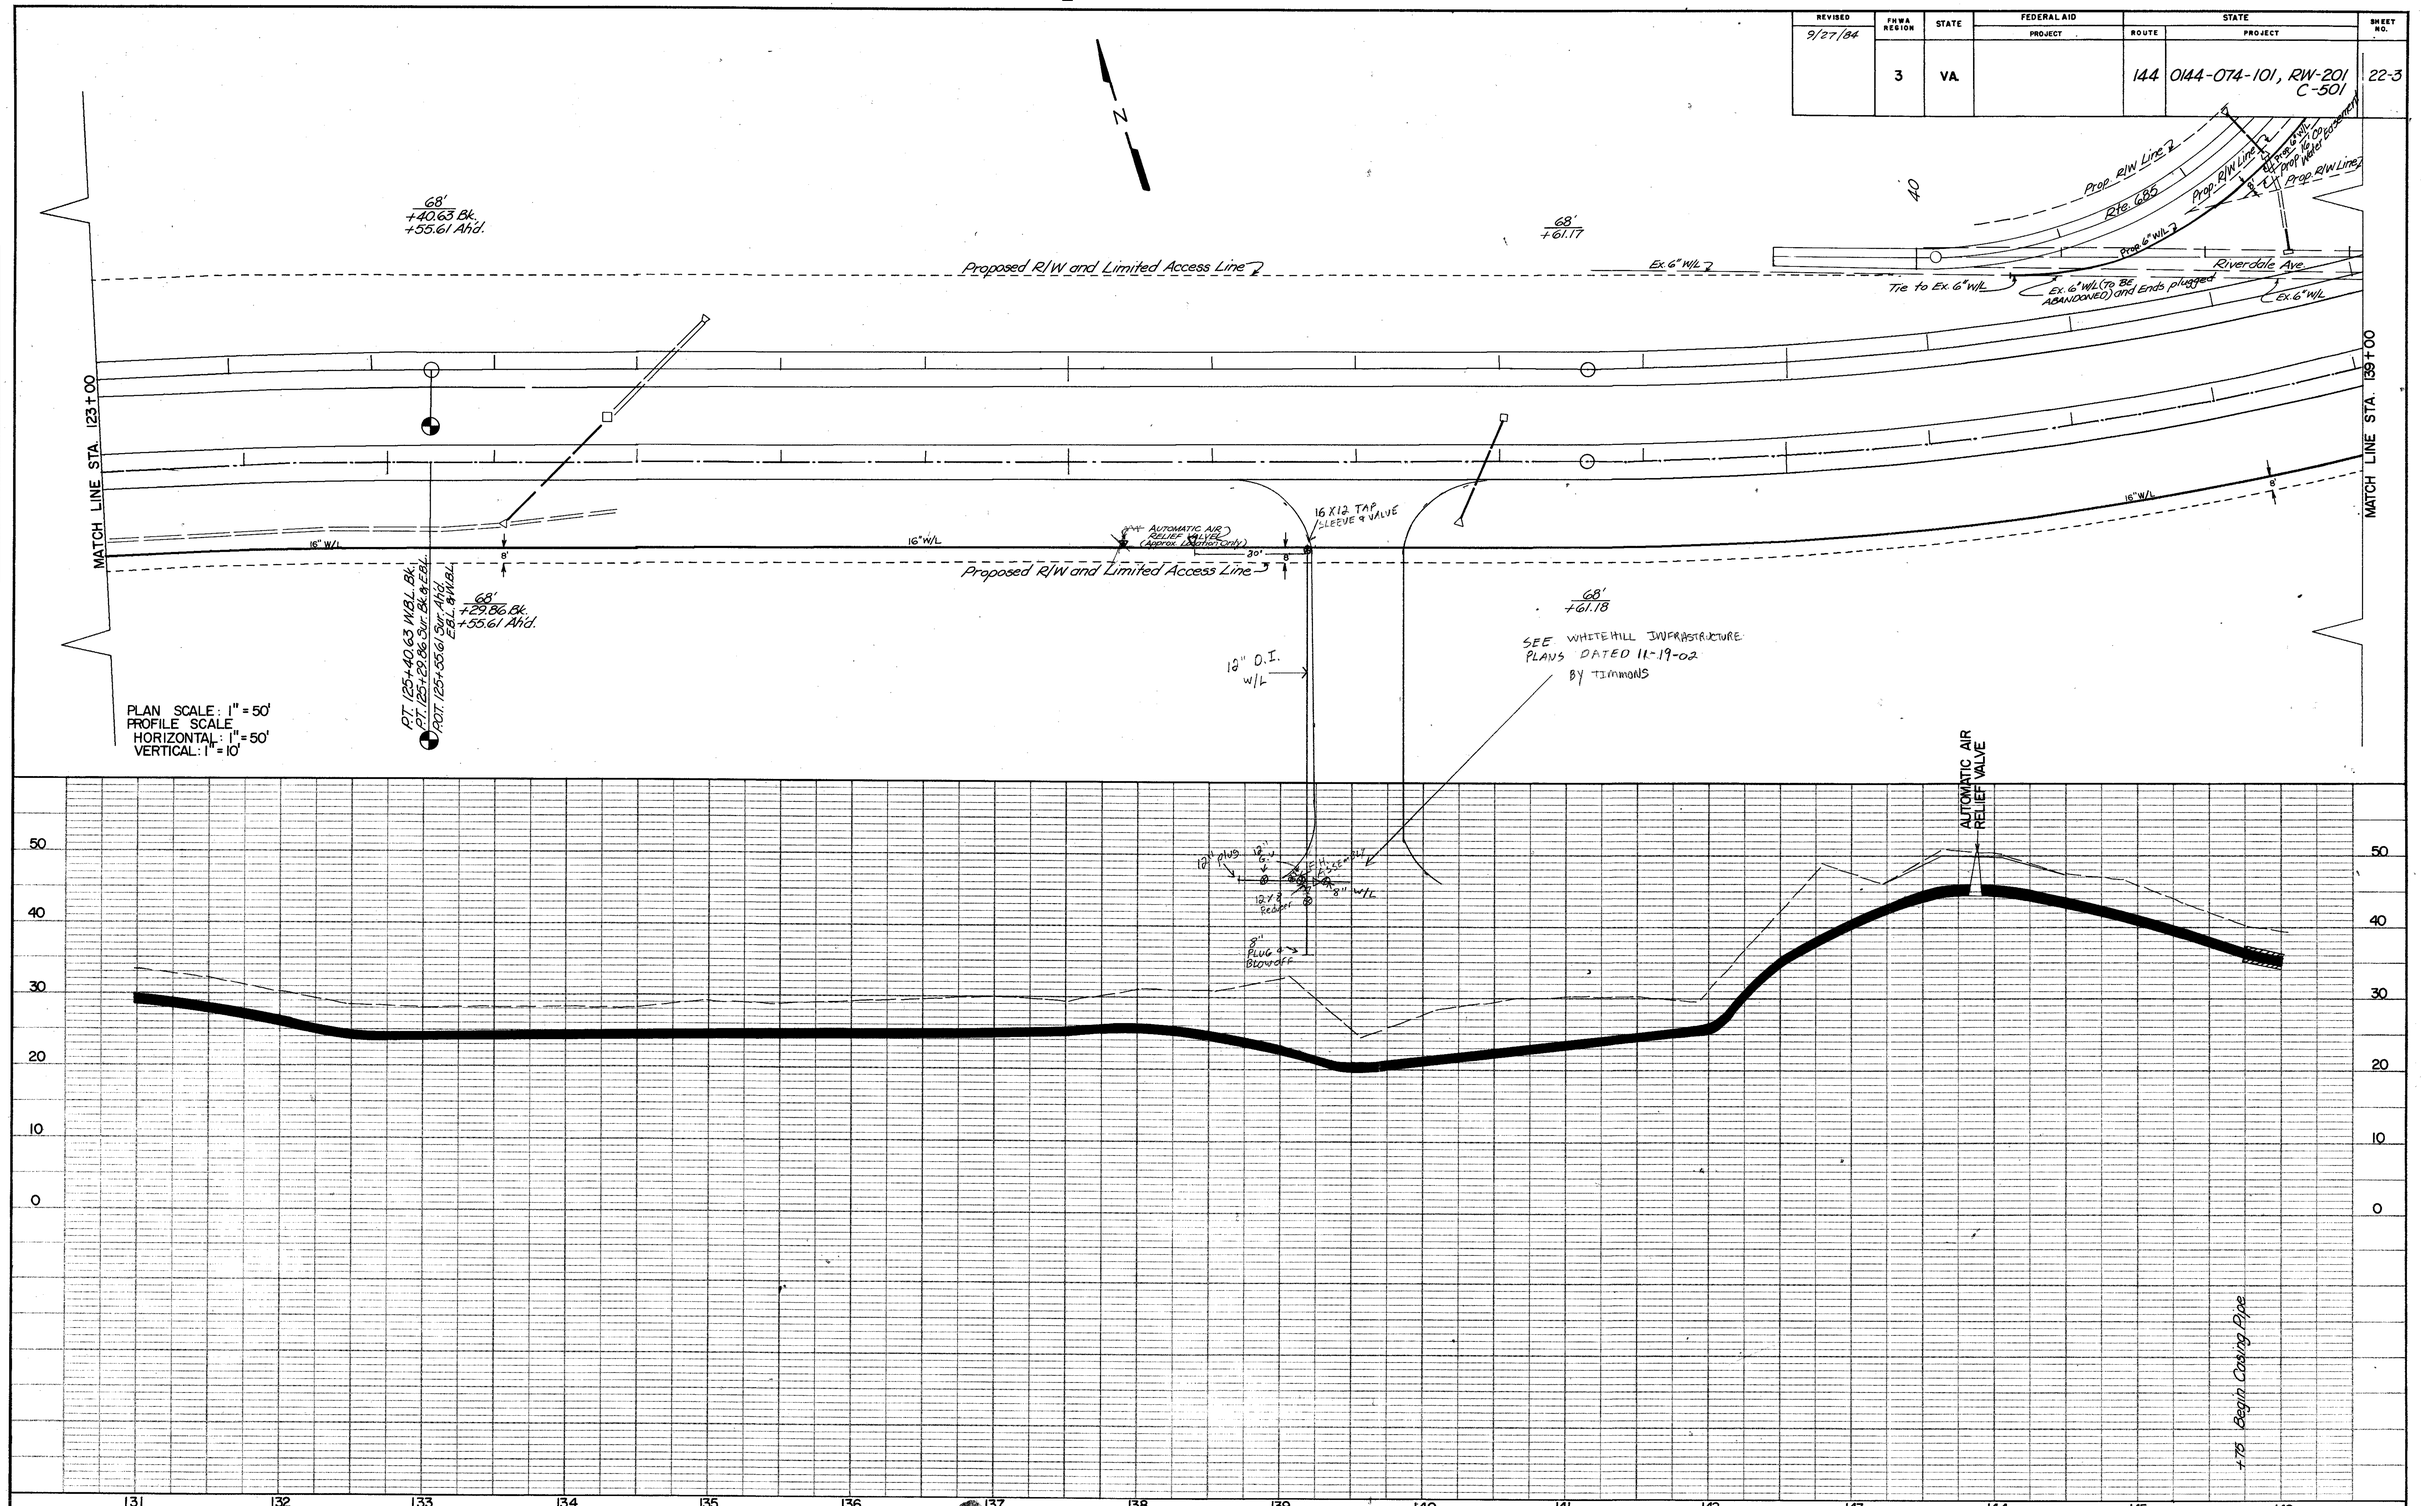

PLAN	SURVEYED. PLOTTED. AUGMENT CHECKED. R/W WAY CHECKED.	BY	DATE
NOTE BOOK No.			

PROFILE	SURVEYED. PLOTTED. GRADES CHECKED. R/W WAY CHECKED. STRUCTURE NOTATIONS CHECKED.	BY	DATE
NOTE BOOK No.			

PLAN NO.	PROJECT	FILE NO.	SHEET NO.
A	58 15 1		22-3