REVISED	FHWA REGION	STATE	FEDERAL AID PROJECT	STATE ROUTE	STATE PROJECT	SHEET NO.
9/27/84	3	VA.		144	0144-074-101, RW-201 C-501	22-5

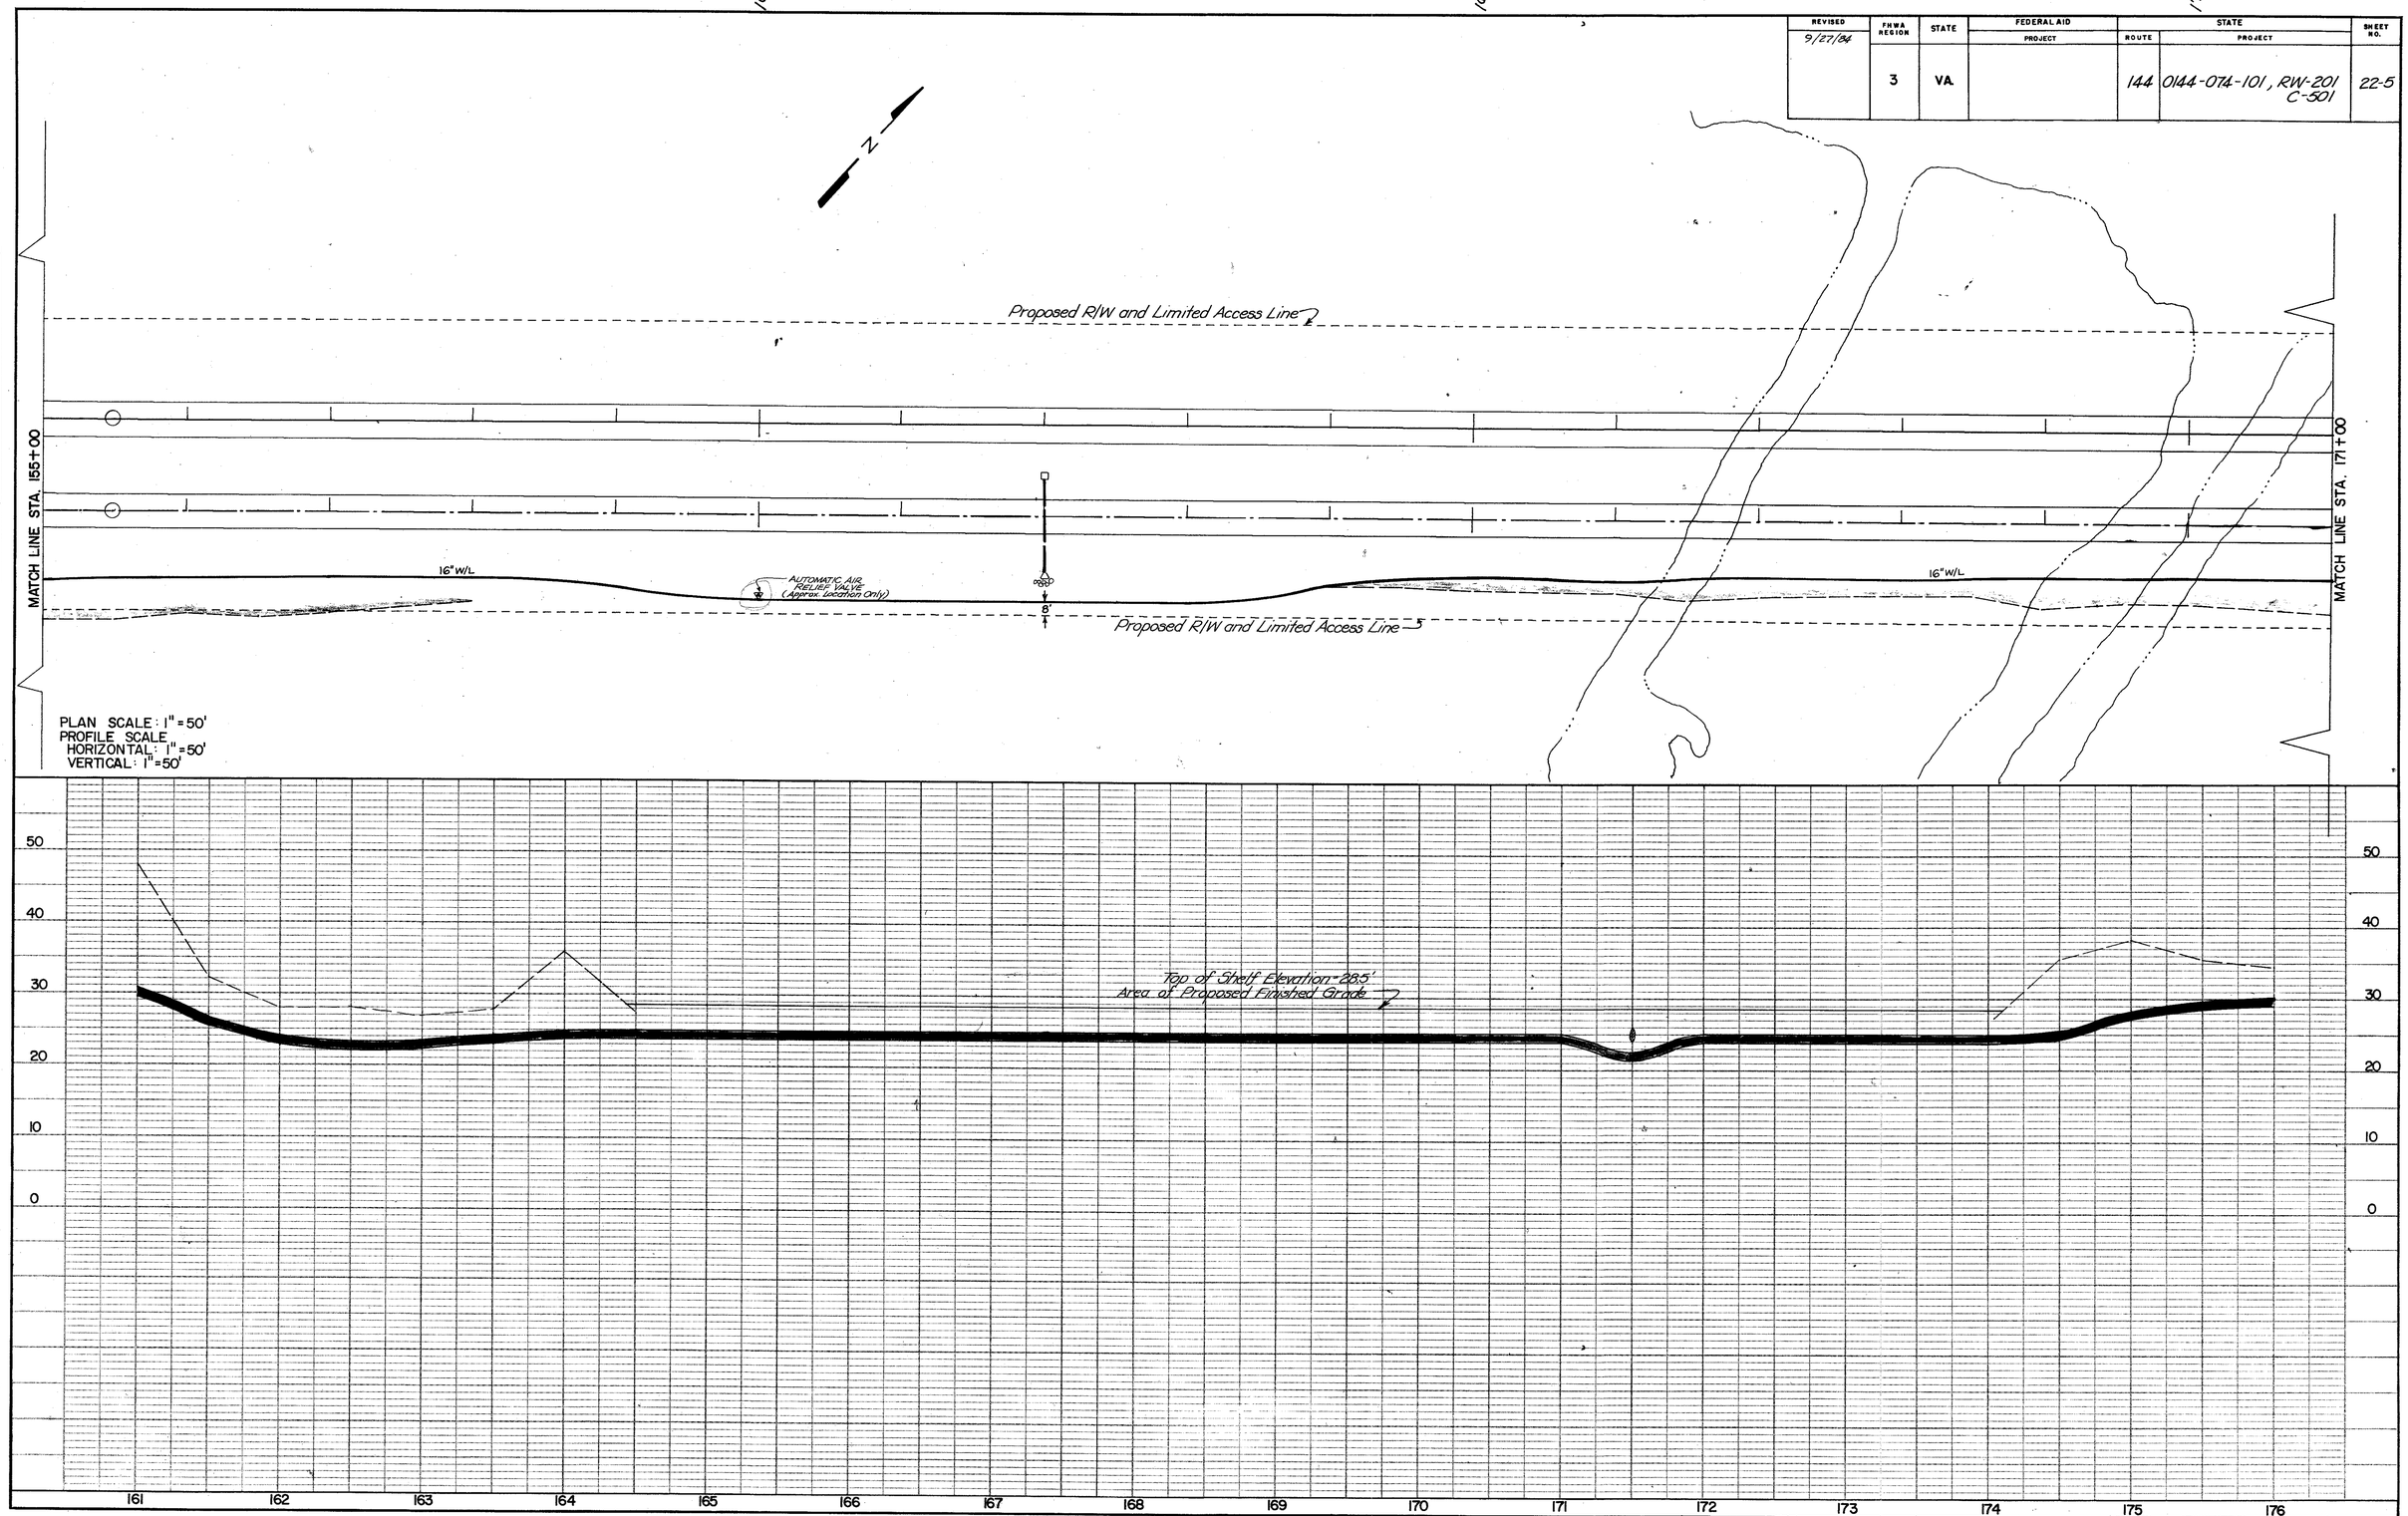

PLAN	DATE	BY	
			SURVEYED
			PLOTTED
NOTE BOOK			ALIGNMENT CHECKED
No.			RT. OF WAY CHECKED

PROFILE	DATE	BY	
			SURVEYED
			PLOTTED
NOTE BOOK			GRADES CHECKED
			B. M.'s NOTED
No.			STRUCTURE DIMENSIONS CHECKED

PLAN NO.	PROJECT	FILED	SHEET NO.
A		58 19 1	22-5