REVISED	FHWA REGION	STATE	FEDERAL AID PROJECT	STATE ROUTE	STATE PROJECT	SHEET NO.
9/27/84	3	VA.		144	0144-074-101, RW-201 C-501	22-6

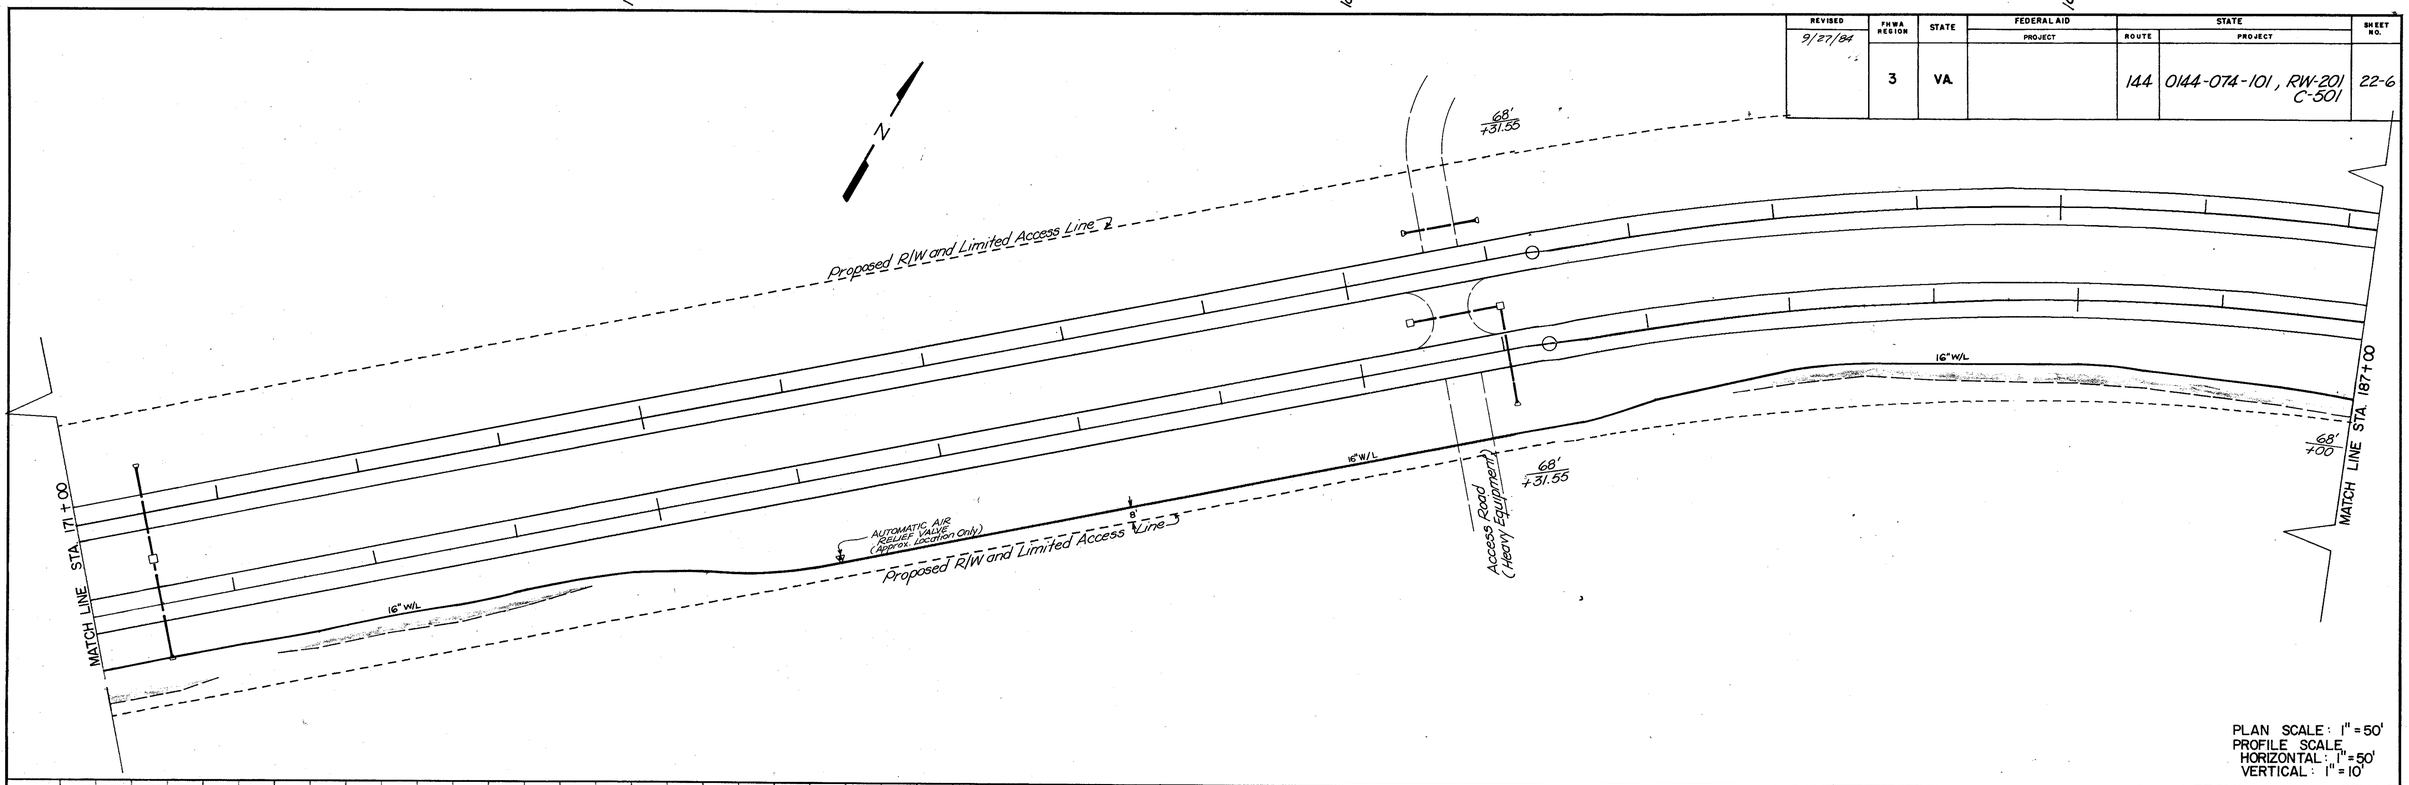

PLAN SCALE: 1" = 50'
PROFILE SCALE:
HORIZONTAL: 1" = 50'
VERTICAL: 1" = 10'

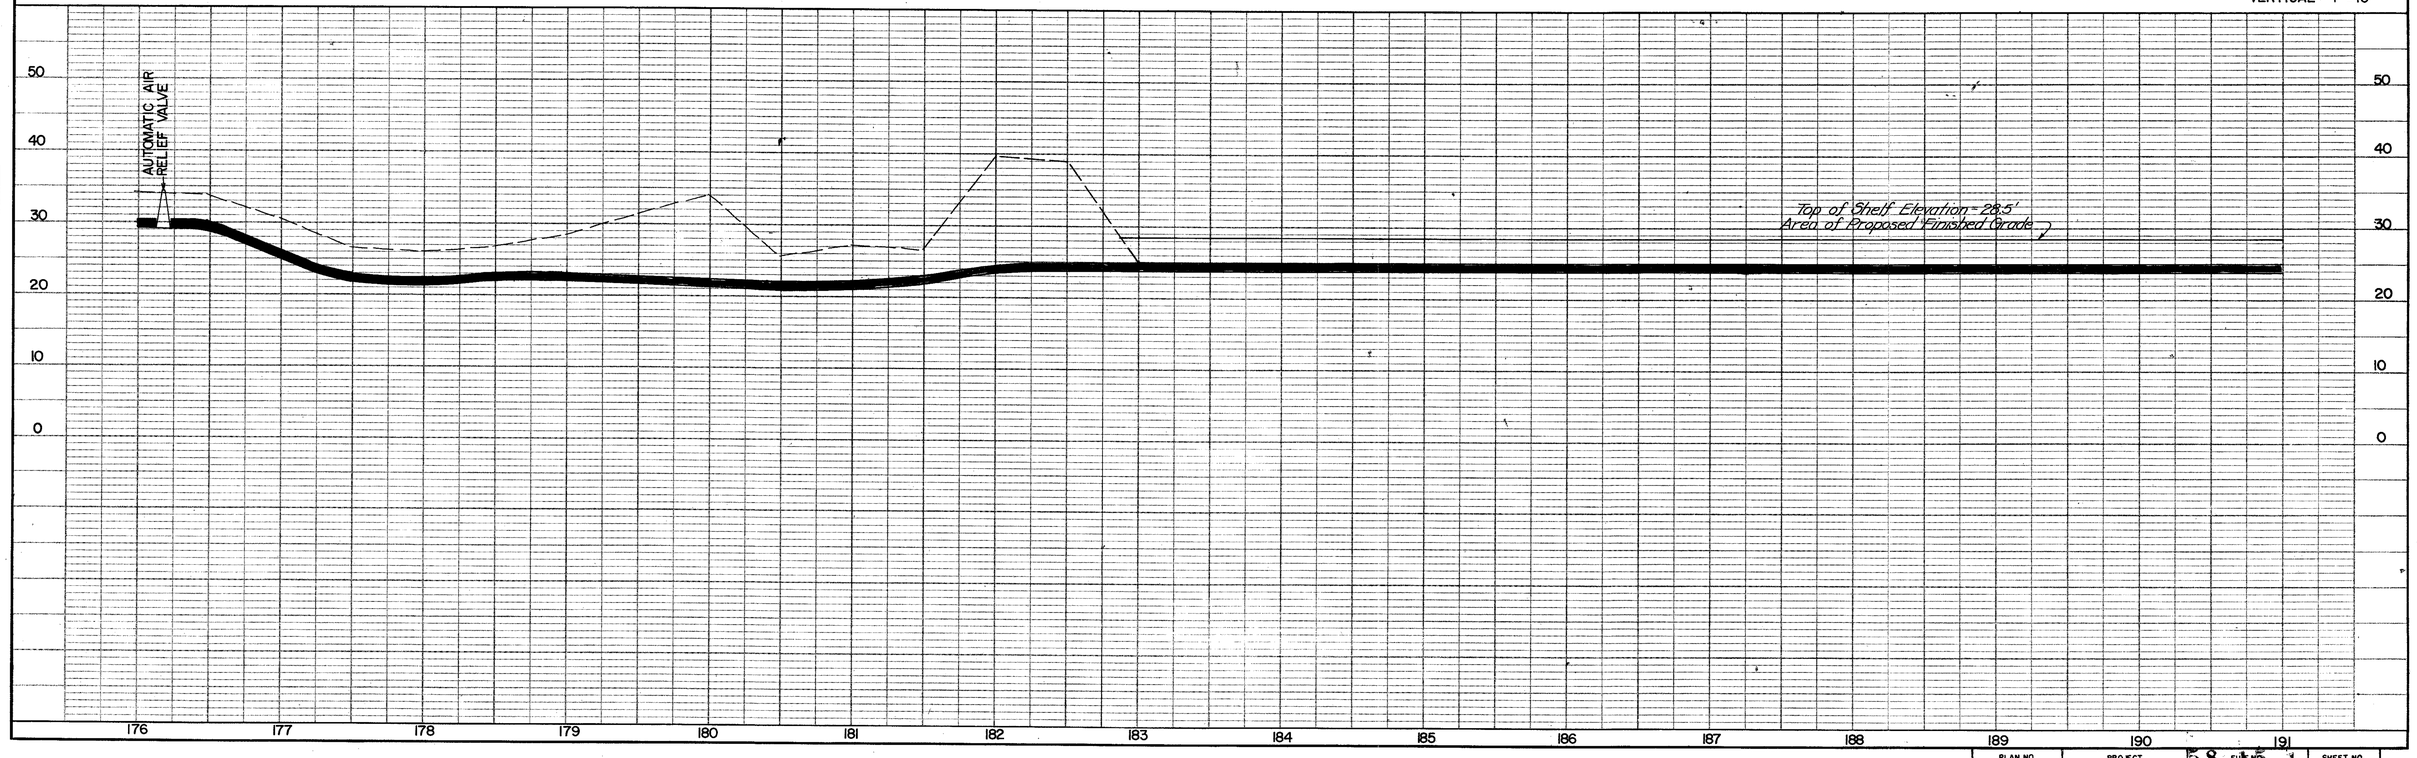

PLAN	SURVEYED.	BY	DATE
NOTE BOOK	PLOTTED.		
No.	ALIGNMENT CHECKED.		
	RT. OF WAY CHECKED.		

PROFILE	SURVEYED.	BY	DATE
NOTE BOOK	PLOTTED.		
No.	GRADES CHECKED.		
	B.M.'S, IND'ATIONS CHECKED.		
	STRUCTURE LOCATIONS CHECKED.		

PLAN NO.	PROJECT	FILE NO.	SHEET NO.
		58 1	22-6