REVISED	FHWA REGION	STATE	FEDERAL AID PROJECT	STATE ROUTE	STATE PROJECT	SHEET NO.
9/27/84	3	VA.		144	0144-074-101, RW-201, C-501	22-9

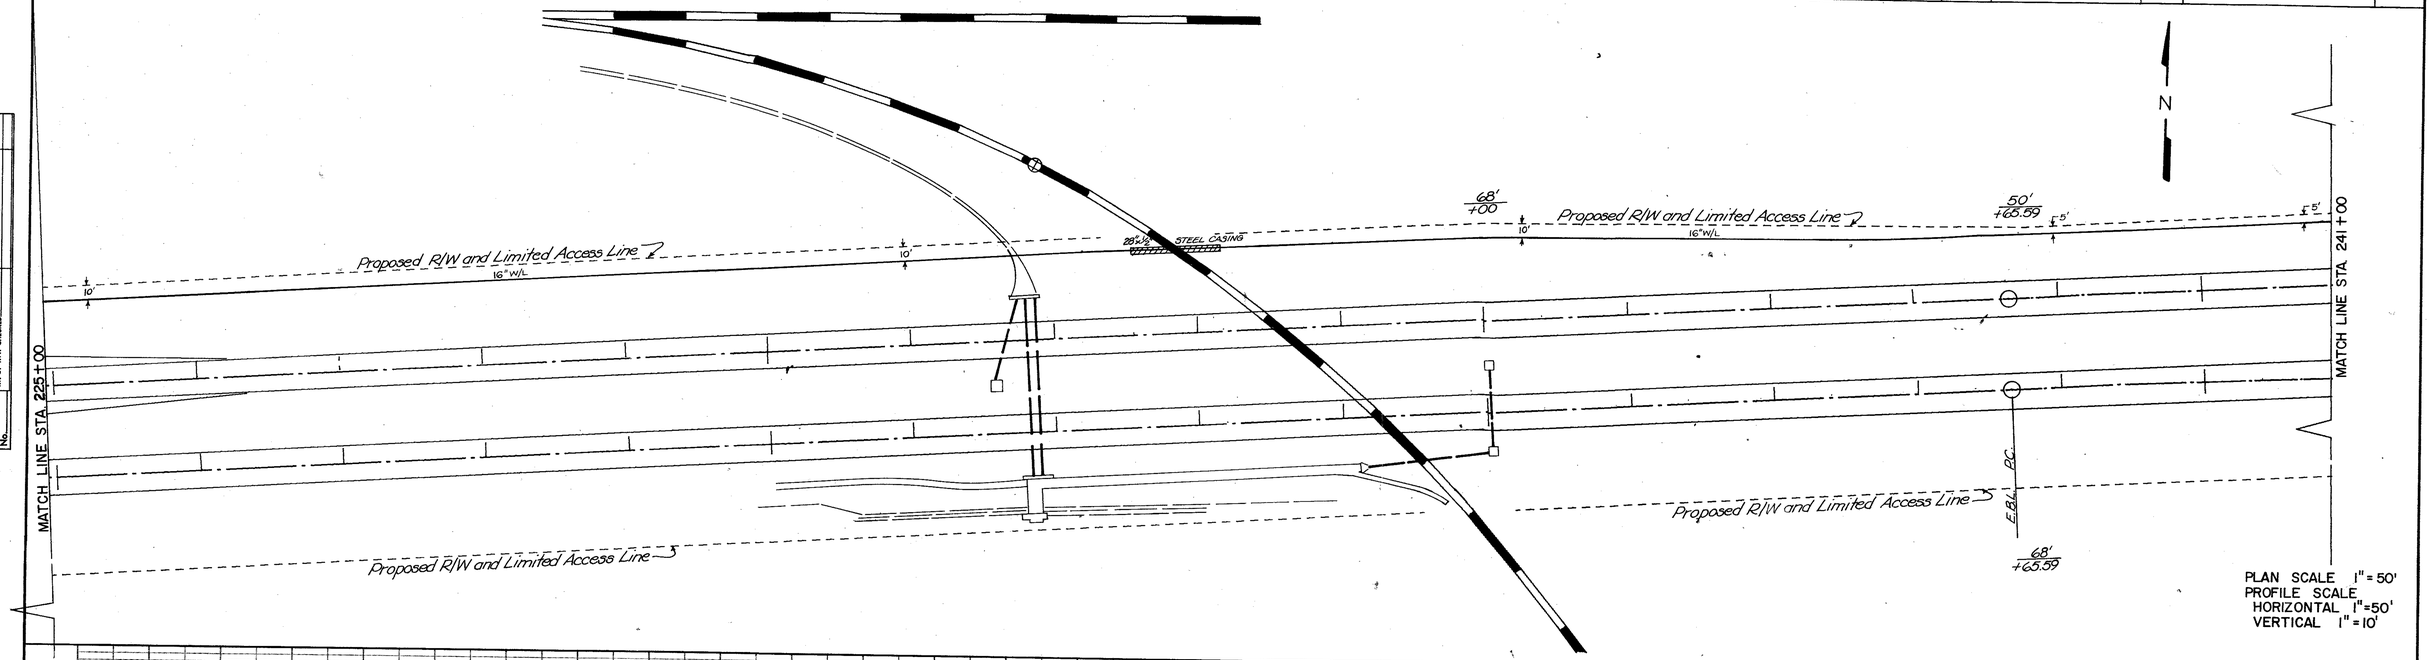

PLAN SCALE 1" = 50'
PROFILE SCALE
HORIZONTAL 1" = 50'
VERTICAL 1" = 10'

PLAN	SURVEYED	BY	DATE
NOTE BOOK	PLOTTED		
No.	ALIGNMENT CHECKED		
	RE-CAP MAP CHECKED		

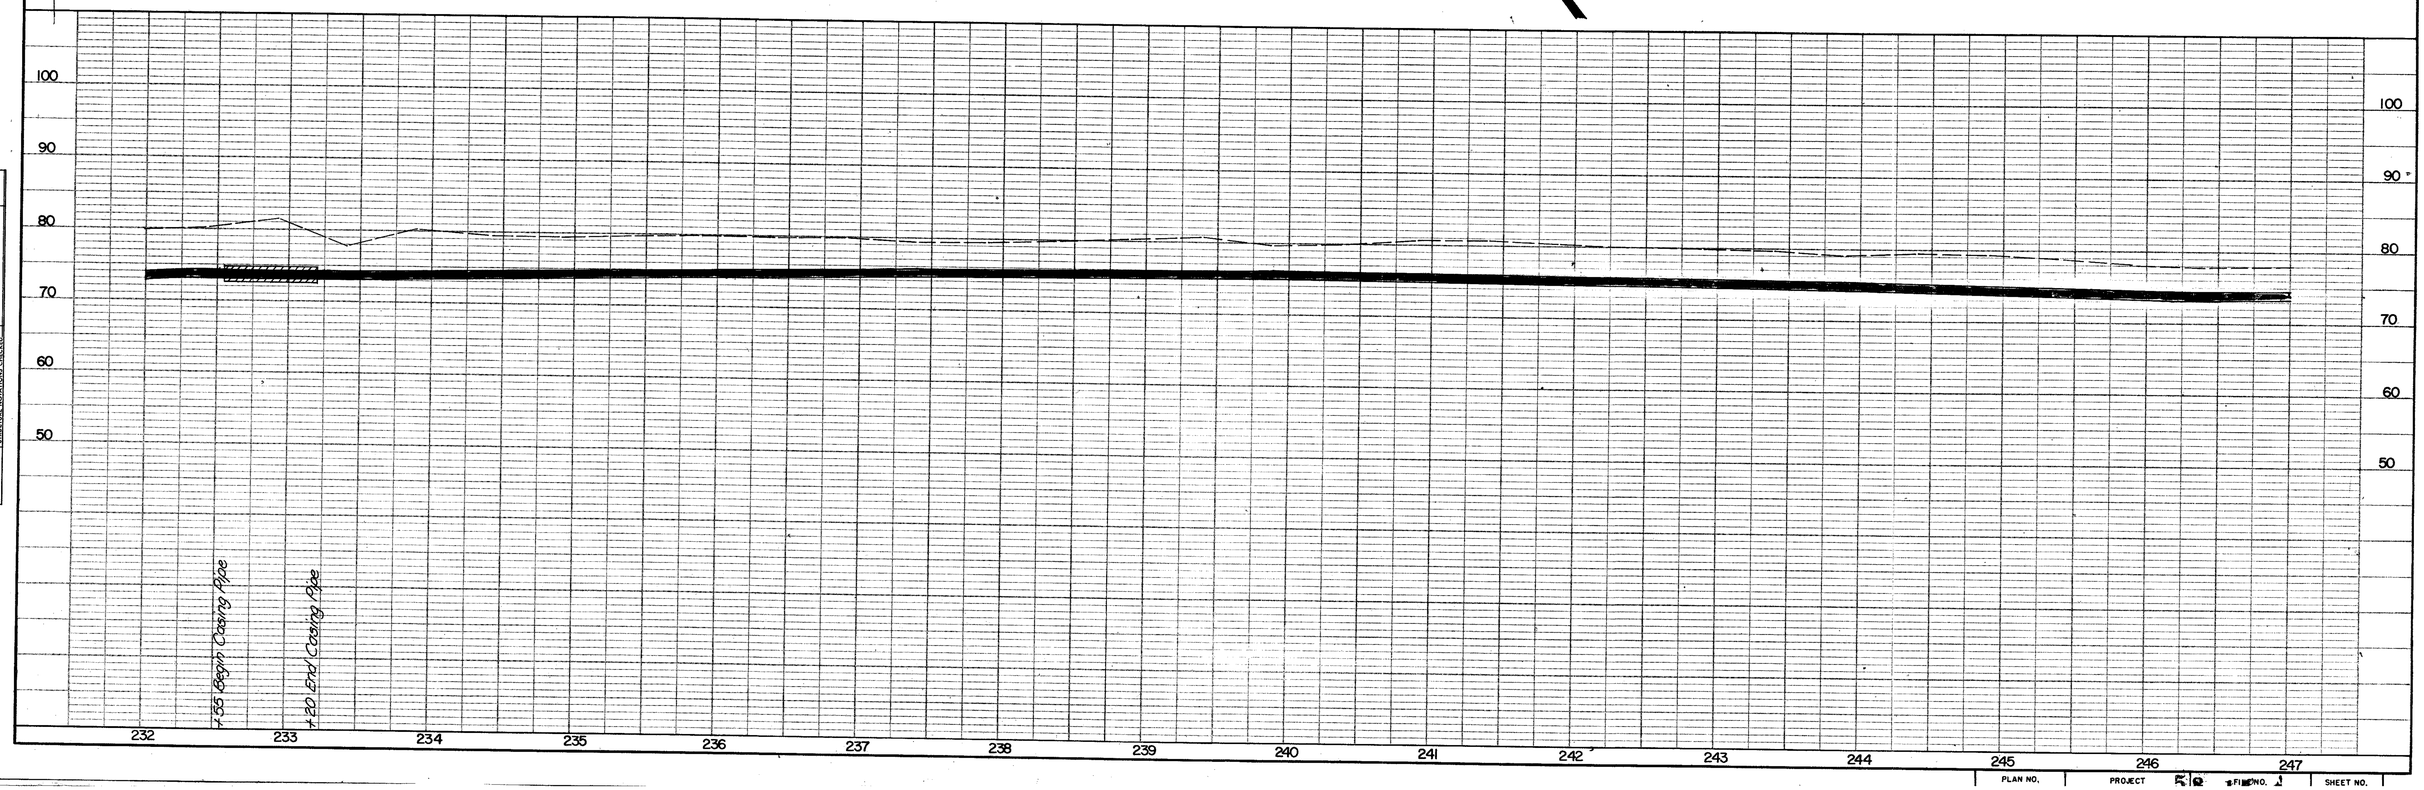

PROFILE	SURVEYED	BY	DATE
NOTE BOOK	PLOTTED		
No.	GRADE CHECKED		
	B. M.'s NOTED		
	EXPENSIVE MONUMENTS CHECKED		

PLAN NO.	PROJECT	FILE NO.	SHEET NO.