REVISED	FHWA REGION	STATE	FEDERAL AID PROJECT	STATE ROUTE	STATE PROJECT	SHEET NO.
9/27/84	3	VA.		144	0144-074-101, RW-201, C-501	22-4

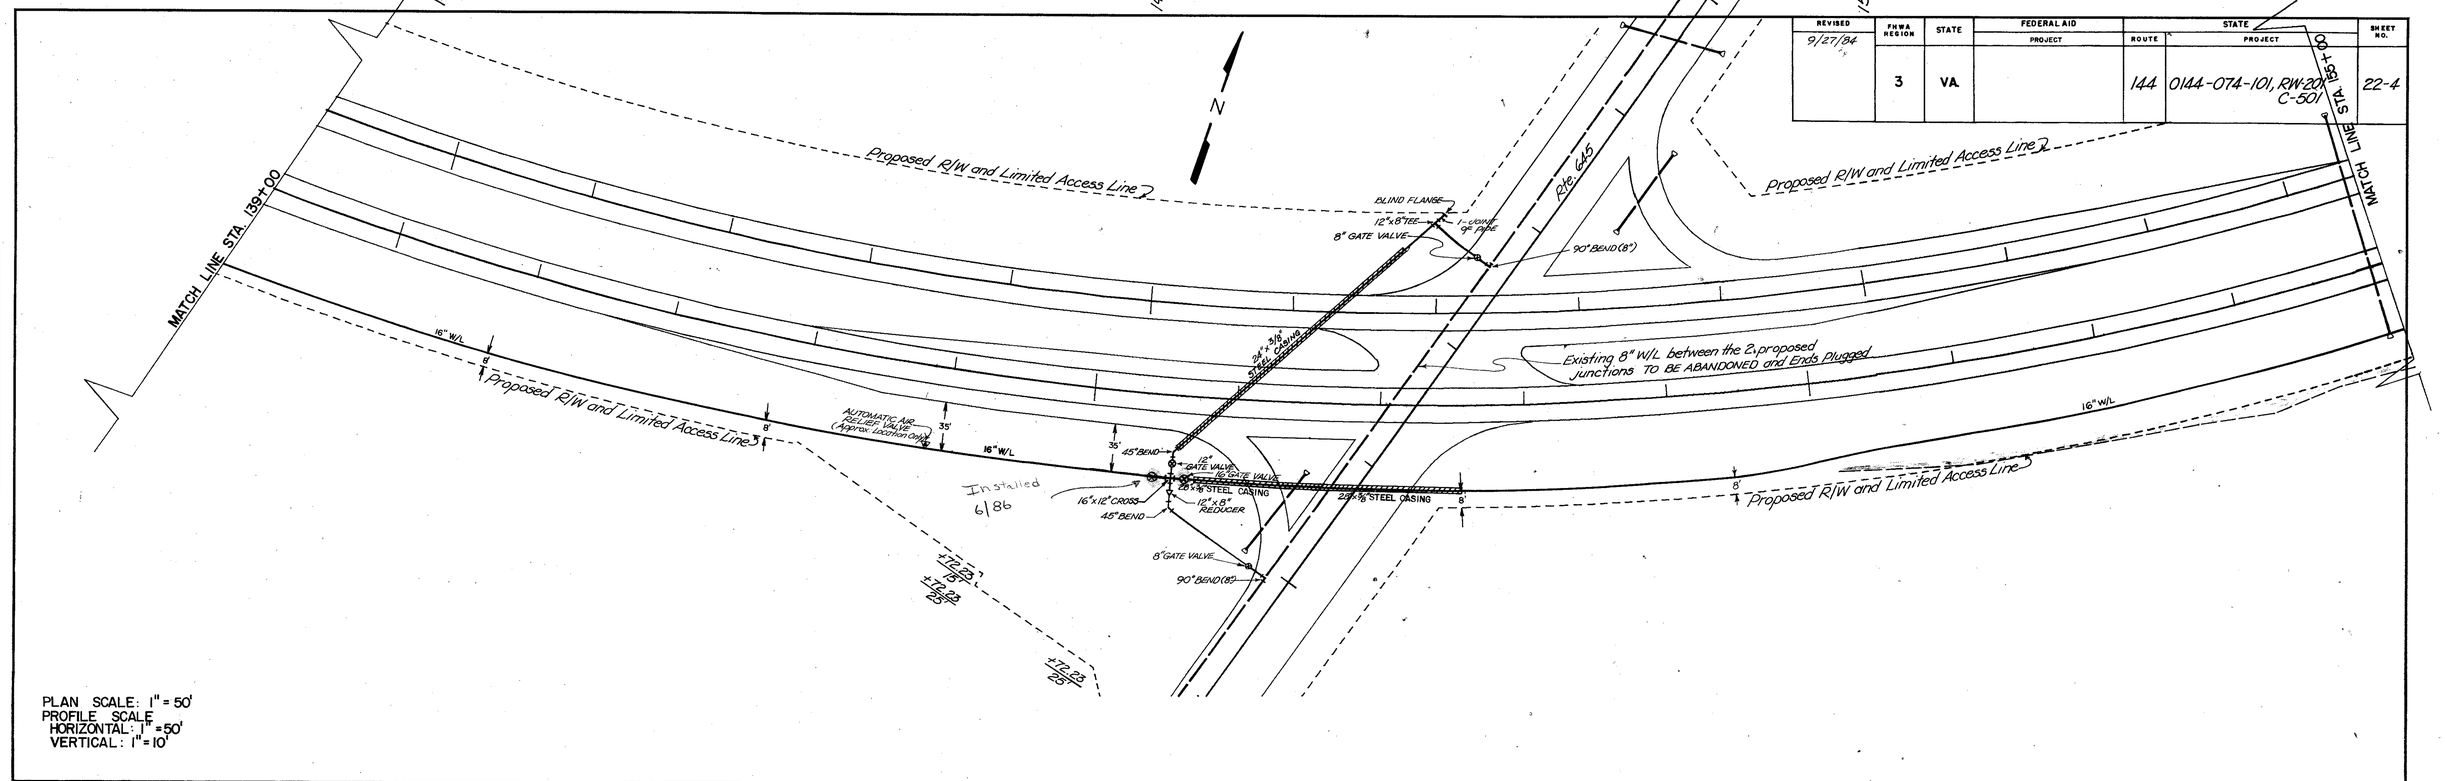

PLAN SCALE: 1" = 50'
PROFILE SCALE
HORIZONTAL: 1" = 50'
VERTICAL: 1" = 10'

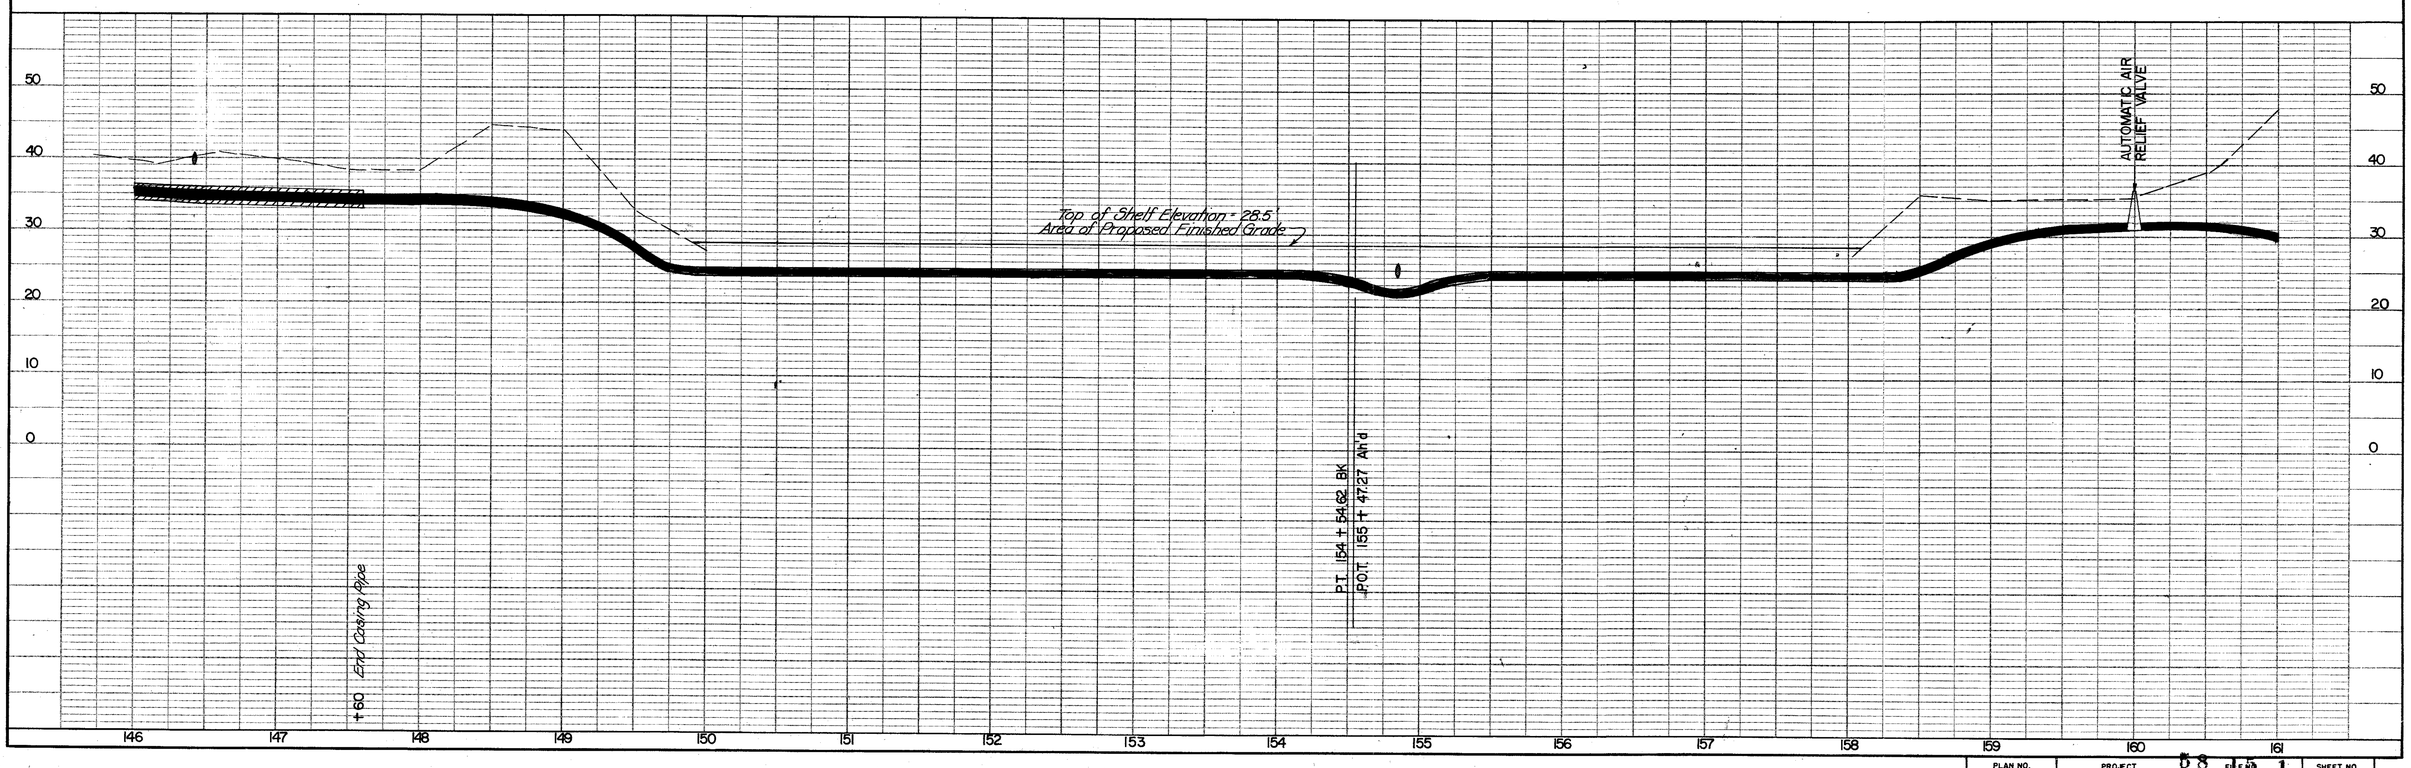

PLAN	SURVEYED. PLOTTED. ALIGNMENT CHECKED. R/W CHECKED.	BY	DATE
NOTE BOOK No.			

PROFILE	SURVEYED. PLOTTED. GRADES CHECKED. R.R.'s NOTIFIED. STRUCTURE LOCATIONS CHECKED.	BY	DATE
NOTE BOOK No.			

PLAN NO.	PROJECT	FILED	SHEET NO.
		58 1	22-4