REVISED	FHWA REGION	STATE	FEDERAL AID PROJECT	STATE ROUTE	STATE PROJECT	SHEET NO.
9/27/84	3	VA.		144	0144-074-101, RW-201 C-501	22-8

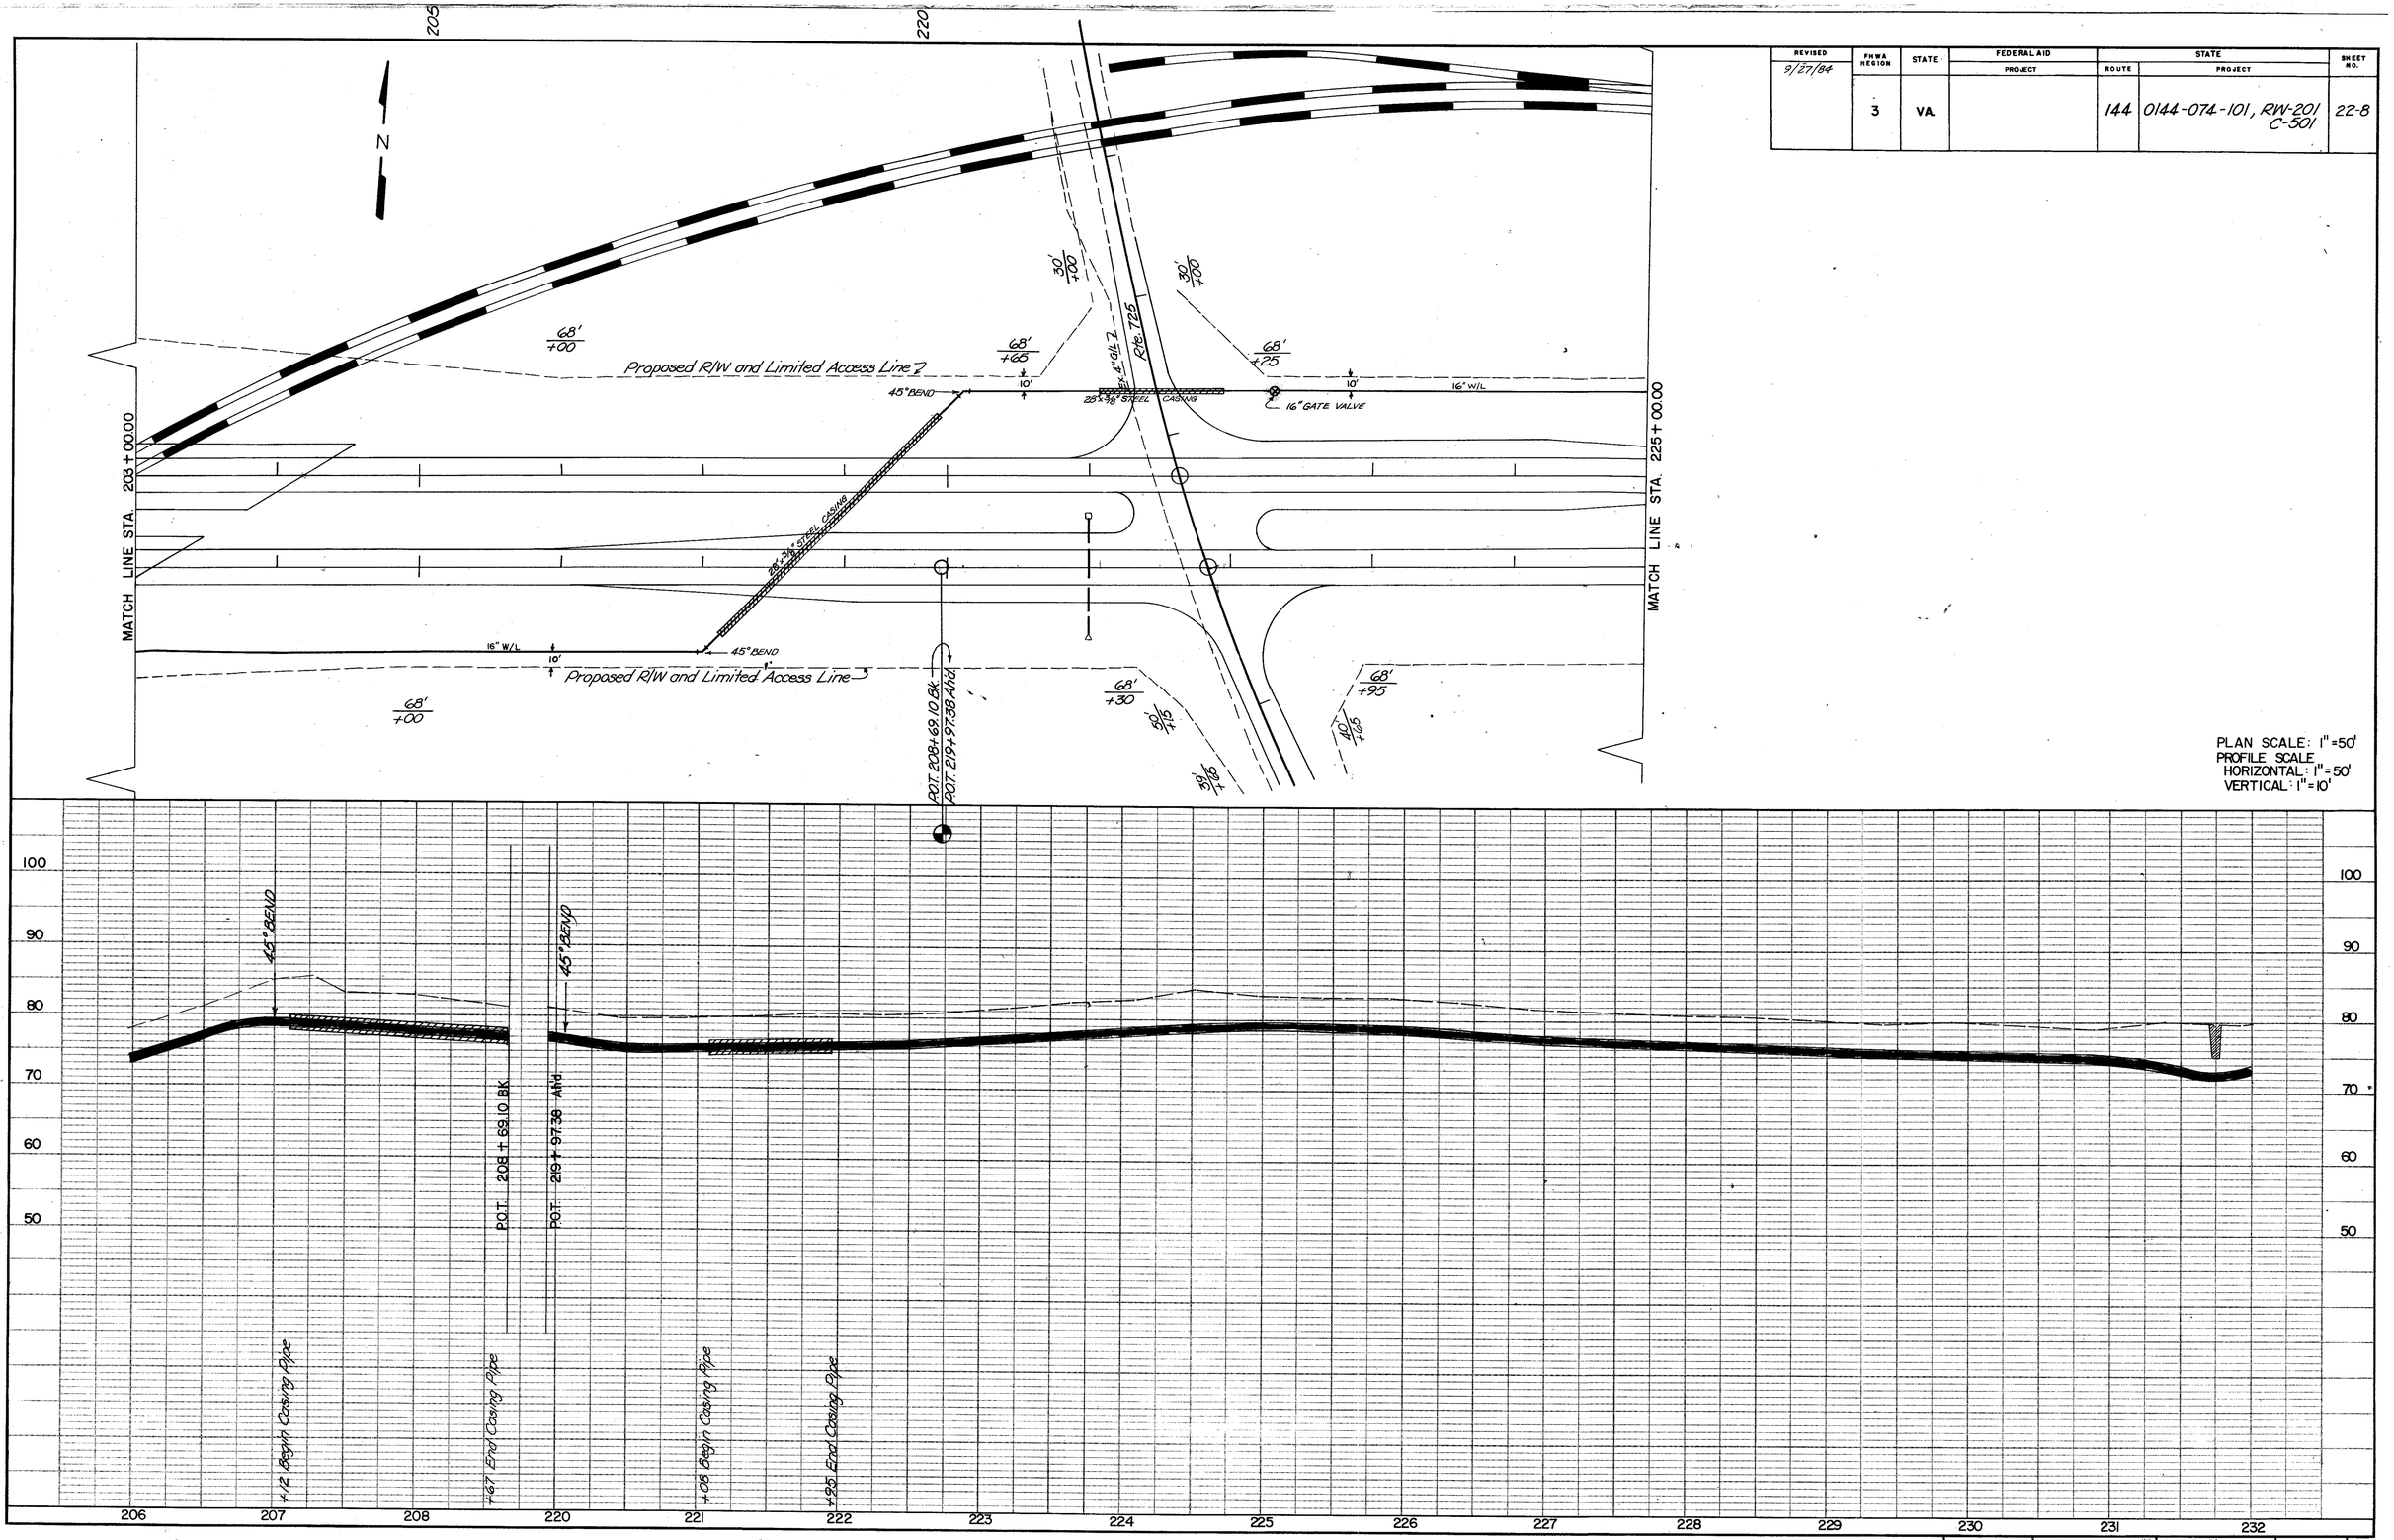

PLAN SCALE: 1" = 50'
PROFILE SCALE
HORIZONTAL: 1" = 50'
VERTICAL: 1" = 10'

PLAN		BY	DATE
NOTE BOOK No.	SURVEYED		
	PLOTTED		
	ALIGNMENT CHECKED		
	RT. OF WAY CHECKED		

PROFILE		BY	DATE
NOTE BOOK No.	SURVEYED		
	PLOTTED		
	GRADES CHECKED		
	B.M.'s INDICATED		
	STRUCTURE NOTATIONS CHECKED		

PLAN NO.	PROJECT	FILE NO.	SHEET NO.
	58 151		22-8