SCALE 1" = 30'

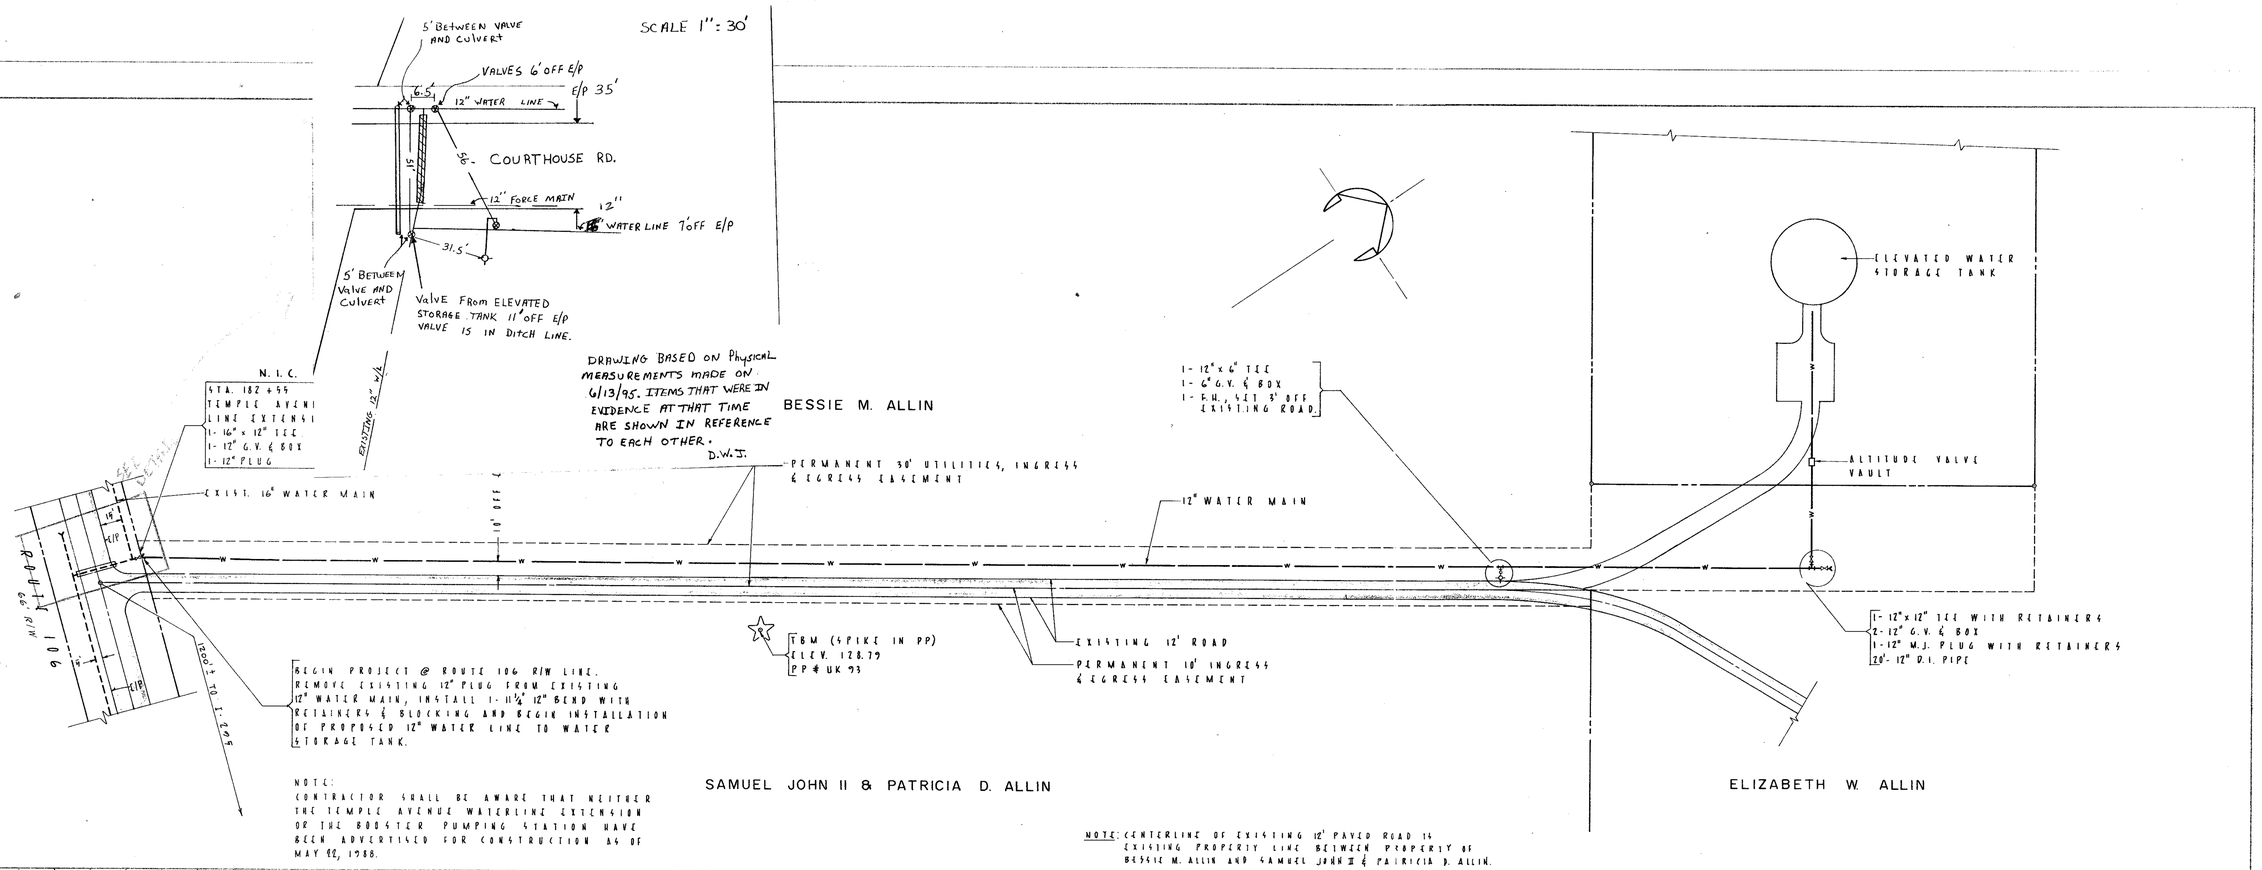

PLAN
NOTE BOOK
NO.
SURVEYED
PLOTTED
ALIGNMENT CHECKED
PLAN OK AND CHECKED
BY
DATE

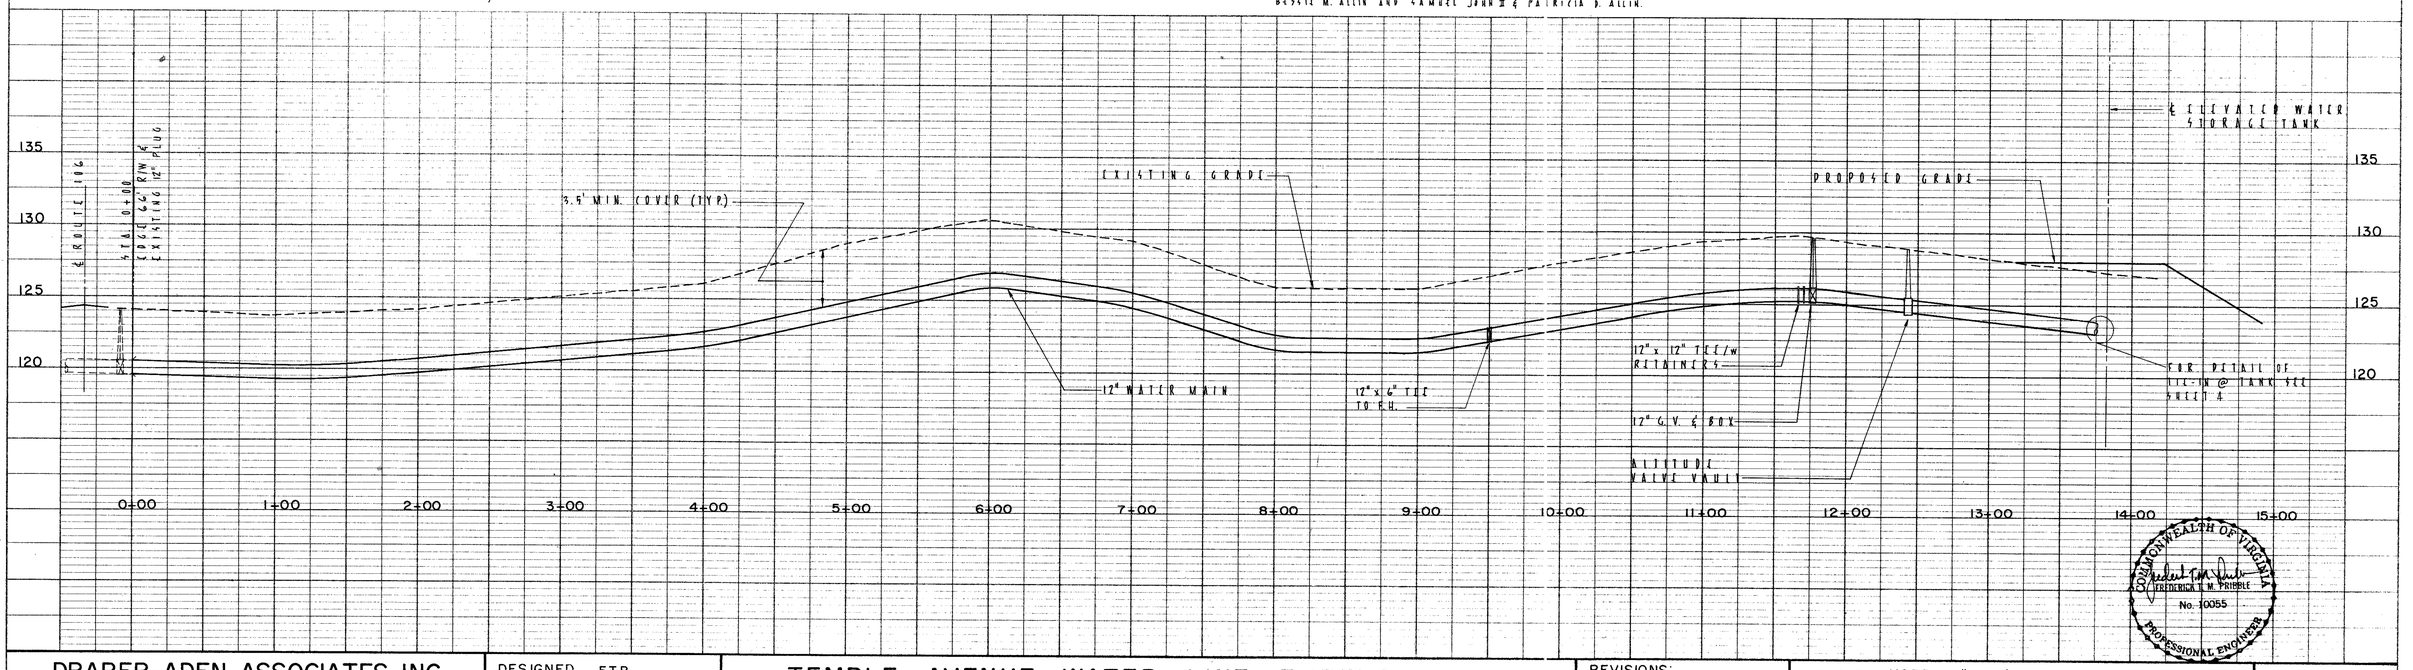

PROFILE
NOTE BOOK
NO.
SURVEYED
PLOTTED
GRADES CHECKED
B.M.'S NOTED
STRUCTURE NOTATNS CH'KD
BY
DATE

DRAPER-ADEN ASSOCIATES, INC. ENGINEERS · SURVEYORS · PLANNERS RICHMOND, VIRGINIA	DESIGNED FTP DRAWN HLJ CHECKED JNL DATE 2/29/88	TEMPLE AVENUE WATER LINE EXTENSION PLAN & PROFILE (12" WATER MAIN TO WATER STORAGE TANK) COUNTY OF PRINCE GEORGE, VIRGINIA	REVISIONS: 6/20/88	SCALE: HORZ. 1" = 50' VERT. 1" = 5' PLAN Nº T-20057 II	SHEET 2 OF 5