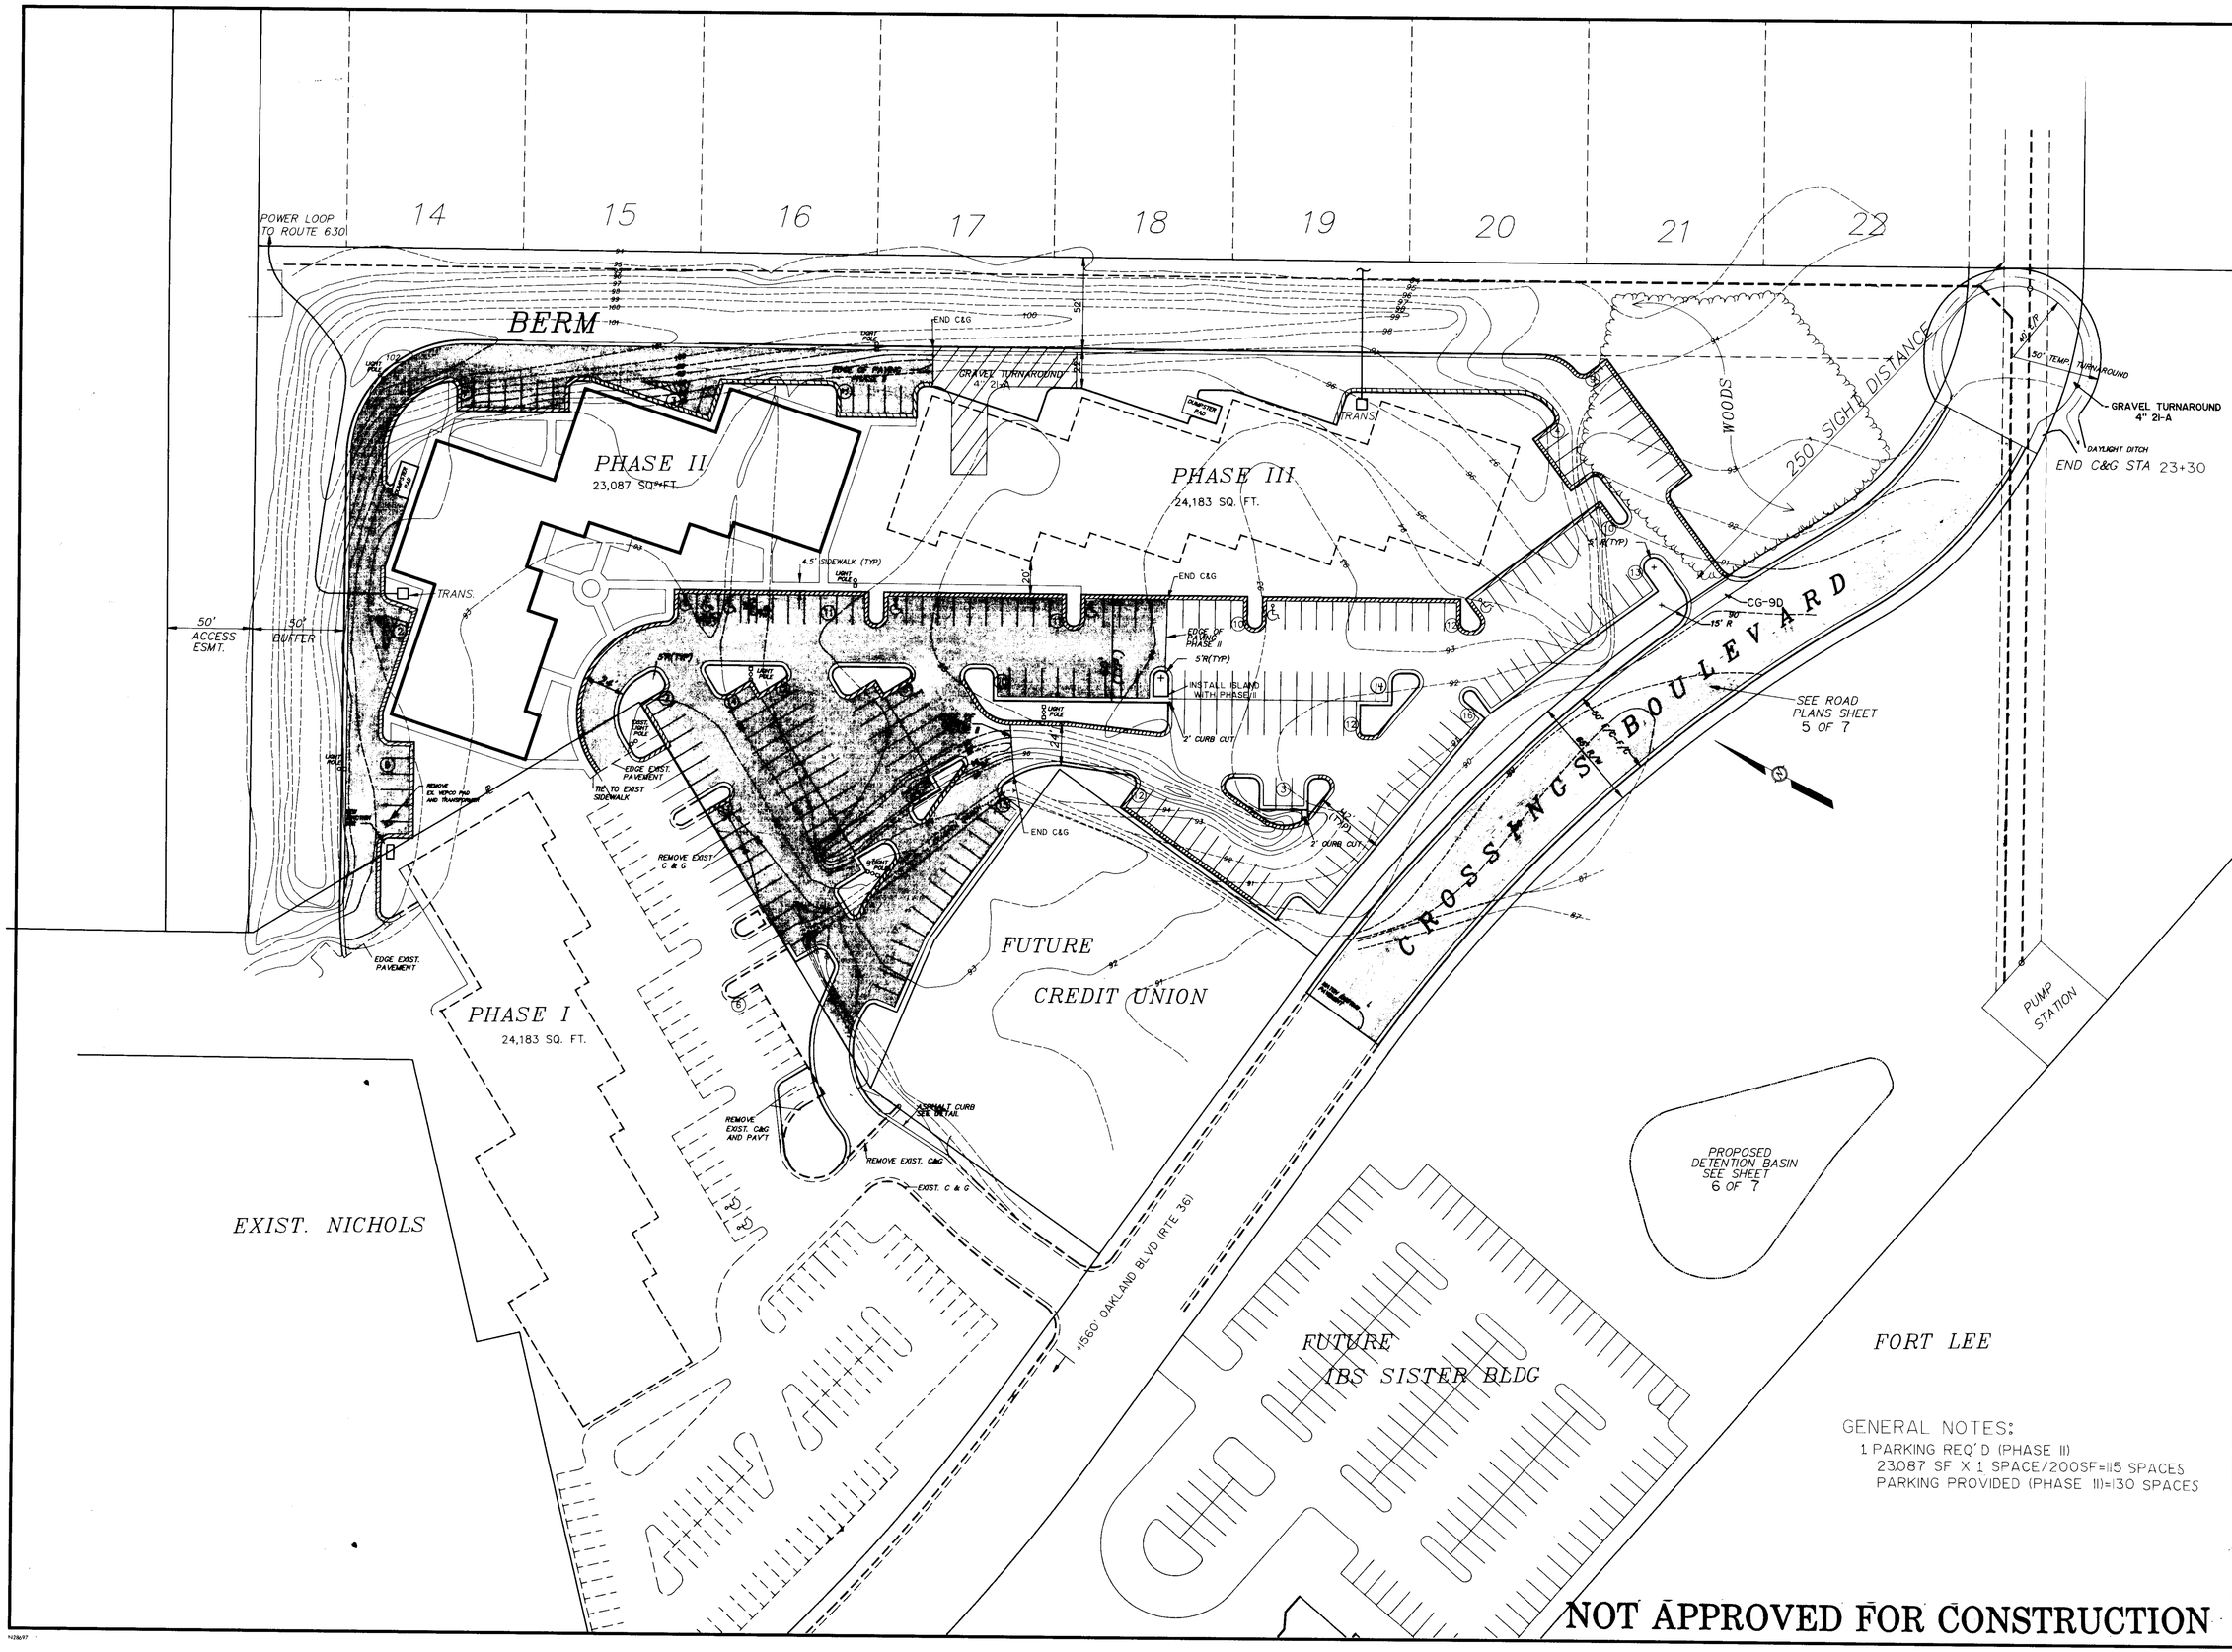

GENERAL NOTES:

1 PARKING REQ'D (PHASE II)
23087 SF X 1 SPACE/200SF=115 SPACES
PARKING PROVIDED (PHASE II)=130 SPACES

NOT APPROVED FOR CONSTRUCTION

COMMONWEALTH OF VIRGINIA
EDWARD L. GLASS
CERTIFICATE No. 017564
CERTIFIED PROFESSIONAL ENGINEER

711 NORTH COURTHOUSE ROAD
RICHMOND, VIRGINIA 23236
TELEPHONE: (804) 794-3500

8603 STAPLES MILL ROAD
RICHMOND, VIRGINIA 23228
TELEPHONE: (804) 262-7396

4411 CROSSING BOULEVARD
PRINCE GEORGE, VIRGINIA 23875
TELEPHONE: (804) 458-3685

ENGINEERS * SURVEYORS * ARCHITECTS * PLANNERS * LANDSCAPE ARCHITECTS

REVISION DESCRIPTION

DATE

DATE	5/16/89
DRAWN BY	DAJ
DESIGNED BY	DAJ
CHECKED BY	ELG
SCALE	1"=40'

THE CROSSING OFFICE PARK PHASE II
PRINCE GEORGE, VIRGINIA

LAYOUT PLAN

SHEET NO. 2 OF 7

JOB NO. 8903-02