NOT APPROVED FOR CONSTRUCTION

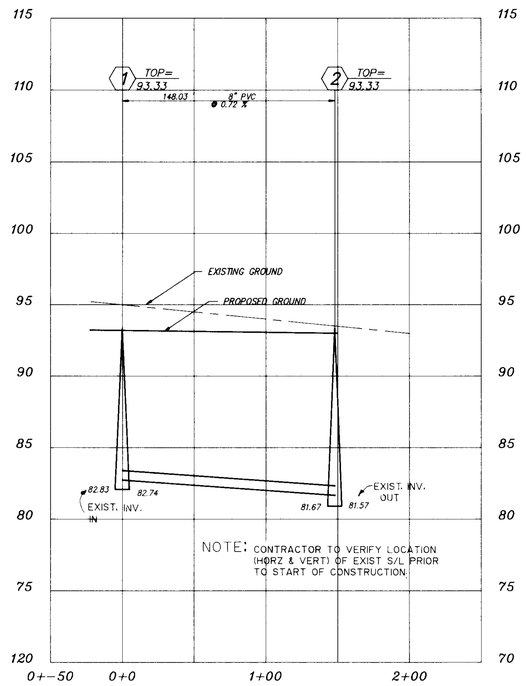

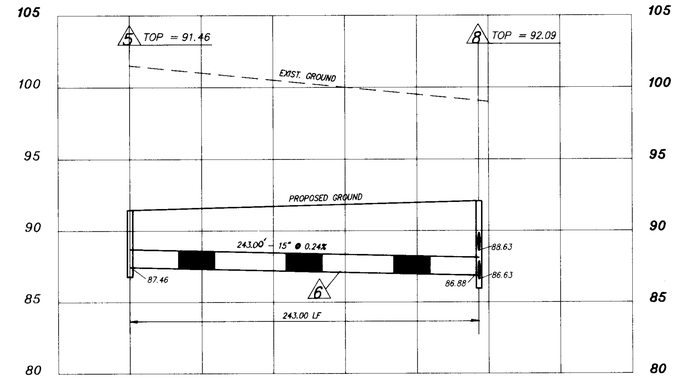

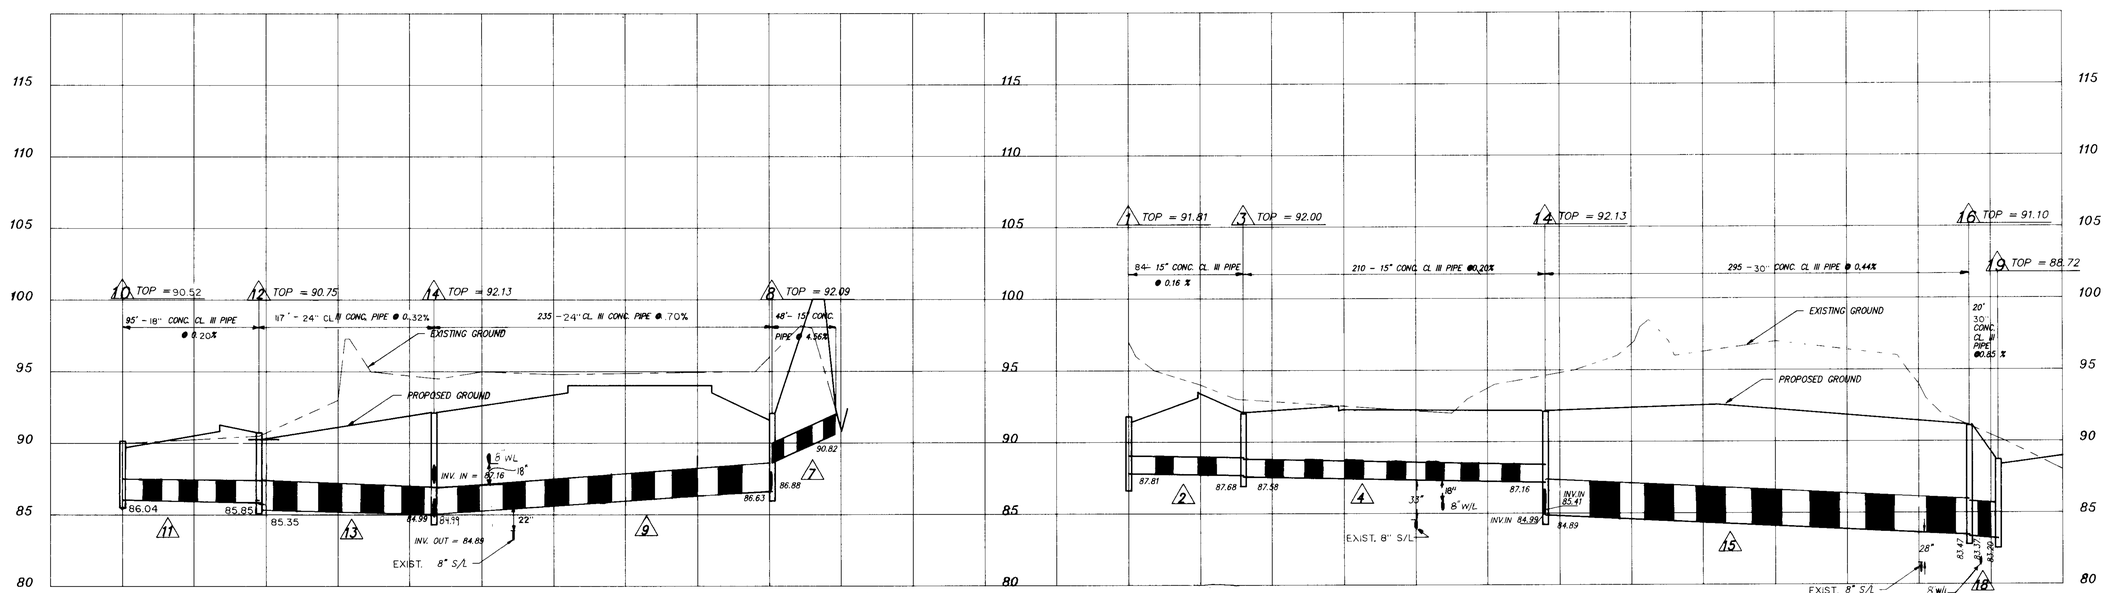

SCALE VERT : 1" = 5'
HORV : 1" = 50'

711 NORTH COURTHOUSE ROAD
RICHMOND, VIRGINIA 23236
TELEPHONE: (804) 794-3500

8803 STAPLES MILL ROAD
RICHMOND, VIRGINIA 23228
TELEPHONE: (804) 262-7396

4411 CROSSING BOULEVARD
PRINCE GEORGE, VIRGINIA 23875
TELEPHONE: (804) 458-8685

ENGINEERS * ARCHITECTS * SURVEYORS * PLANNERS * LANDSCAPE ARCHITECTS

COMMONWEALTH OF VIRGINIA
EDWARD L. GLASS
CERTIFICATE No. 017564
CERTIFIED PROFESSIONAL ENGINEER

REVISION DESCRIPTION	DATE

DATE
MAY 16, 1989
DRAWN BY
BRG/JBP
DESIGNED BY
DAJ
CHECKED BY
ELG
SCALE
AS SHOWN

THE CROSSINGS OFFICE PARK
PHASE II
PRINCE GEORGE COUNTY, VIRGINIA

PROFILES

SHEET NO.
4 OF 7
JOB NO.
8903-02