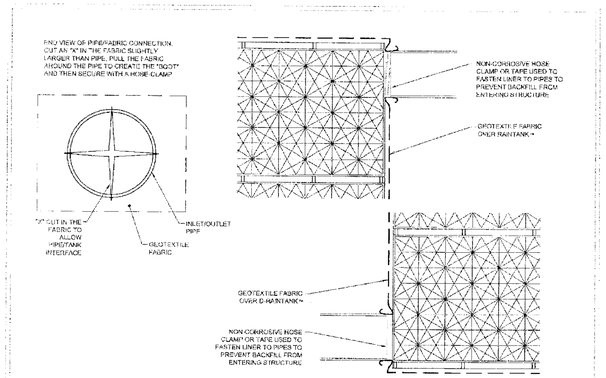

Atlantis Water Management
"Water Management for Life"

D-RAINTANK™ TYPICAL TANK INLET/OUTLET DETAIL

ACF

FOR ADDITIONAL INFORMATION PLEASE CONTACT: ACF ENVIRONMENTAL, 1-800-448-3636, www.acfenvironmental.com

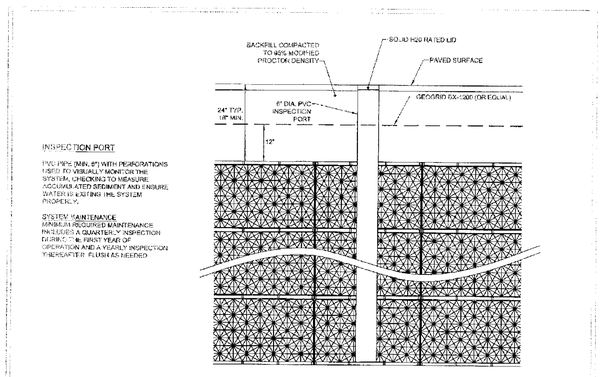

Atlantis Water Management
"Water Management for Life"

D-RAINTANK™ TYPICAL INSPECTION PORT

ACF

FOR ADDITIONAL INFORMATION PLEASE CONTACT: ACF ENVIRONMENTAL, 1-800-448-3636, www.acfenvironmental.com

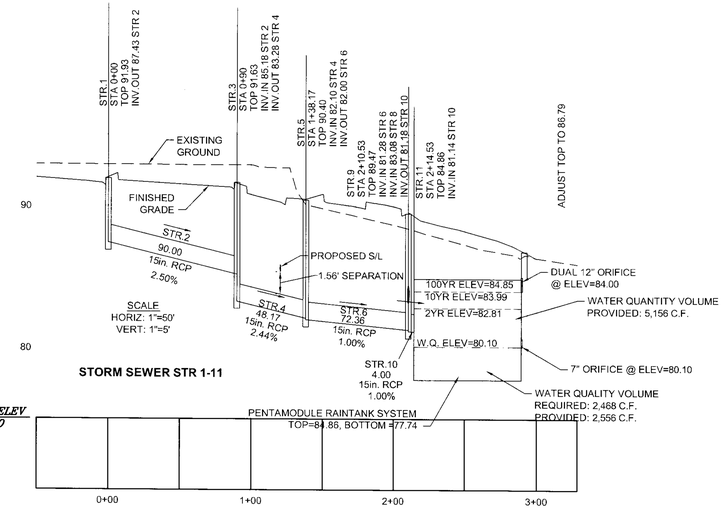

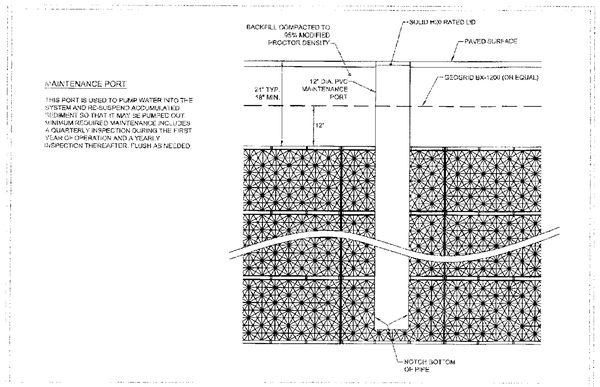

Atlantis Water Management
"Water Management for Life"

D-RAINTANK™ TYPICAL MAINTENANCE PORT

ACF

FOR ADDITIONAL INFORMATION PLEASE CONTACT: ACF ENVIRONMENTAL, 1-800-448-3636, www.acfenvironmental.com

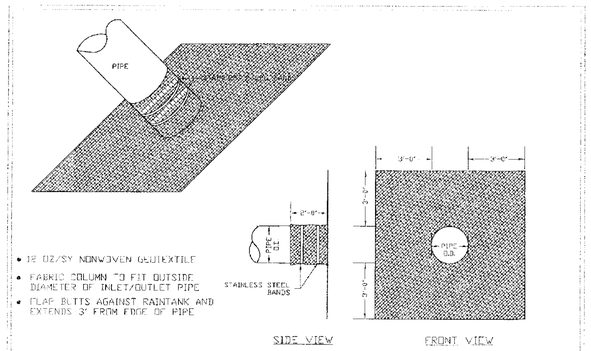

Atlantis Water Management
"Water Management for Life"

FABRIC PIPE BOOT FOR RAINTANK

ACF

FOR ADDITIONAL INFORMATION PLEASE CONTACT: ACF ENVIRONMENTAL, 1-800-448-3636, www.acfenvironmental.com

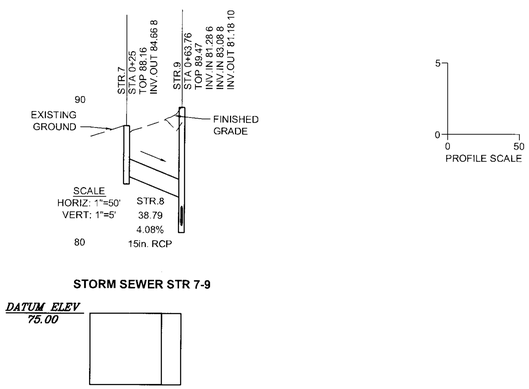

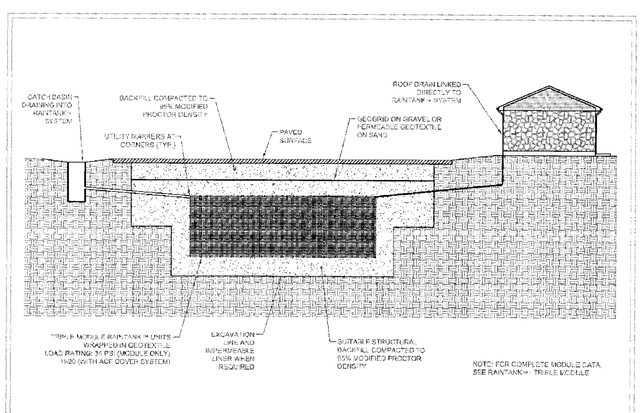

Atlantis Water Management
"Water Management for Life"

D-RAINTANK™ - PARKING LOT DESIGN

ACF

FOR ADDITIONAL INFORMATION PLEASE CONTACT: ACF ENVIRONMENTAL, 1-800-448-3636, www.acfenvironmental.com

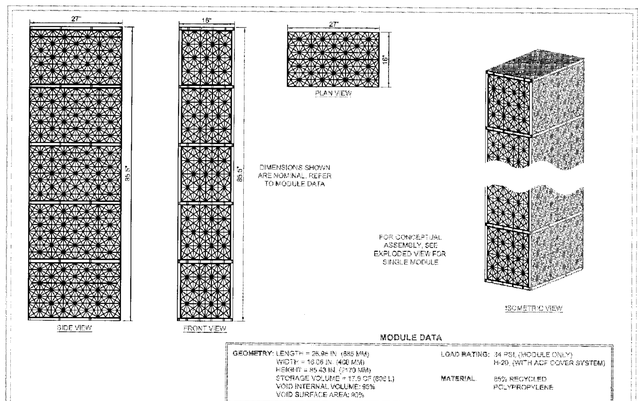

Atlantis Water Management
"Water Management for Life"

D-RAINTANK™ - PENTA MODULE

ACF

FOR ADDITIONAL INFORMATION PLEASE CONTACT: ACF ENVIRONMENTAL, 1-800-448-3636, www.acfenvironmental.com

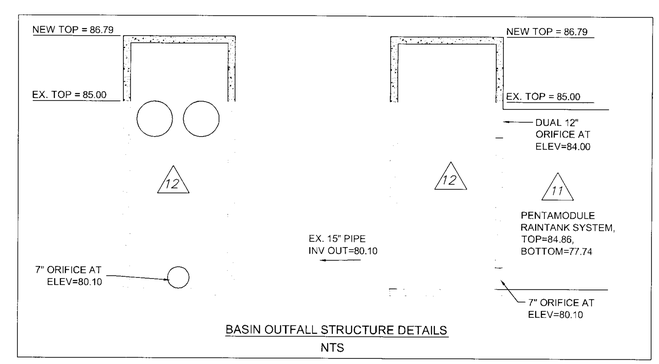

COMMONWEALTH OF VIRGINIA
KATHLEEN M. HALPAUS
Lic. No. 45244
5/18/10
PROFESSIONAL ENGINEER

THIS DRAWING PREPARED AT THE
TRI-CITIES OFFICE
4260 Crossings Blvd | Prince George, VA 23875
TEL 804.458.8685 FAX 804.751.0798 www.timmons.com

YOUR VISION ACHIEVED THROUGH OURS.

Site Development | Residential | Infrastructure | Technology

DATE	REVISION DESCRIPTION
5-18-10	COUNTY COMMENTS

DATE: 22 MAR 2010
DRAWN BY: K. HALPAUS
DESIGNED BY: D. JOHNSON
CHECKED BY: D. JOHNSON
SCALE: H: 1"=50' V: 1" = 5'

TIMMONS GROUP

THE JEFFERSON CENTER
BLAND DISTRICT - PRINCE GEORGE COUNTY - VIRGINIA
STORM SEWER PROFILES

JOB NO. 889
SHEET NO. 5

These plans and specifications are the exclusive property of TIMMONS GROUP and may not be reproduced in whole or in part and shall not be used for any purpose whatsoever, inclusive, but not limited to construction, bidding, and/or construction staking without the express written consent of TIMMONS GROUP.

R:\001889-Jones_Office\dwg\Sheet\C2\889C-SITE.dwg