


SITE PLAN
SCALE: 1" = 10'

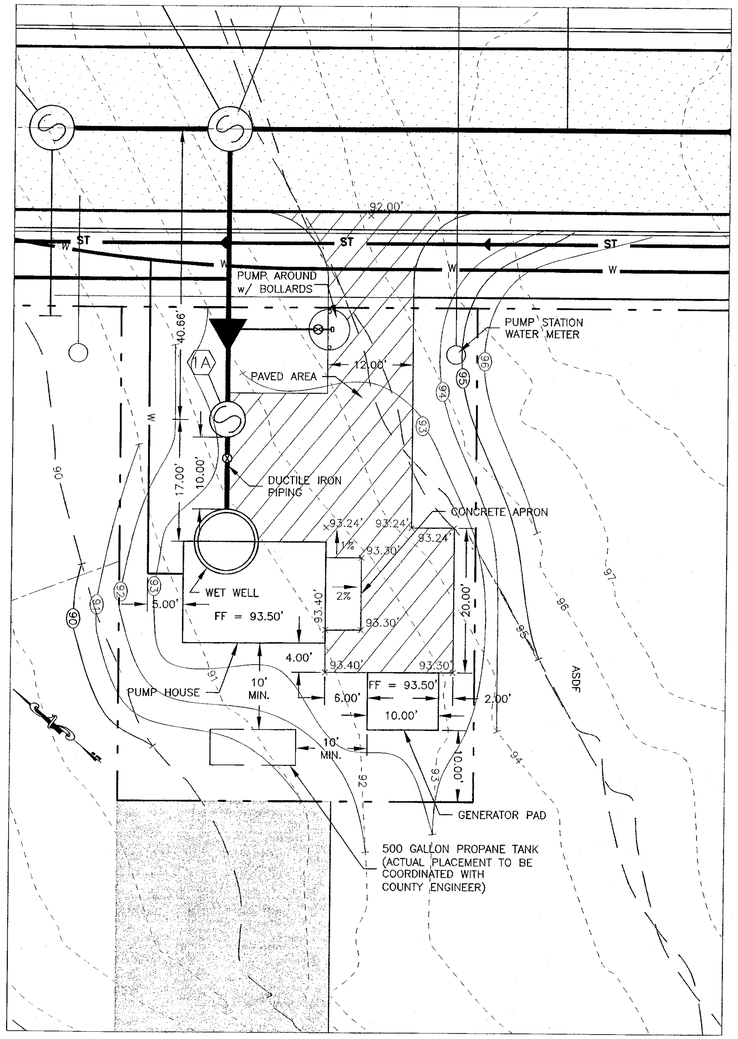


NORTHWEST ELEVATION
SCALE: 3/8" = 1'-0"




NORTHEAST ELEVATION
SCALE: 3/8" = 1'-0"

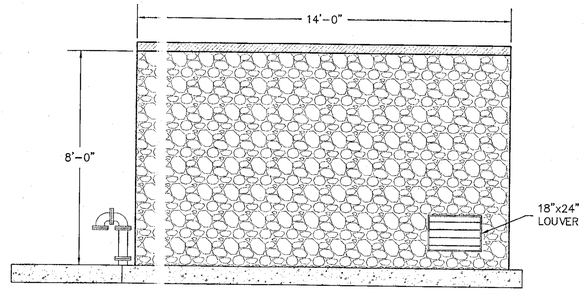


SOUTHEAST ELEVATION
SCALE: 3/8" = 1'-0"

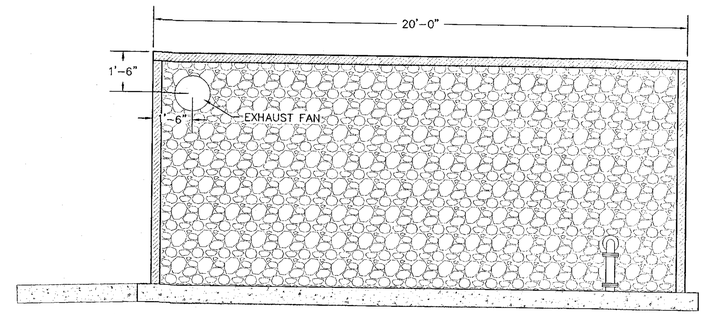


SOUTHWEST ELEVATION
SCALE: 3/8" = 1'-0"

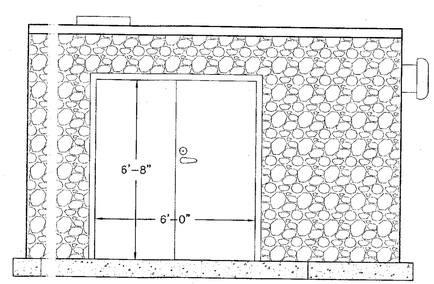


PIPE THRU WALL PENETRATION SEAL (SLEEVE)
NOT TO SCALE
P127
TG-0803

FINAL REVIEW

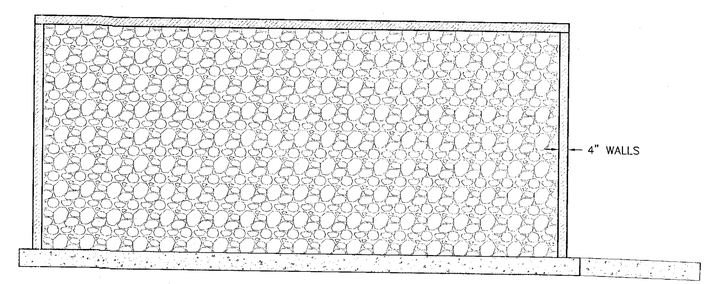COMMONWEALTH OF VIRGINIA
JUDY DING
No. 041360
PROFESSIONAL ENGINEER

THIS DRAWING PREPARED AT THE
CORPORATE OFFICE
1001 Boulders Parkway, Suite 300 | Richmond, VA 23225
TEL 804.200.6500 FAX 804.560.1016 www.timmons.com

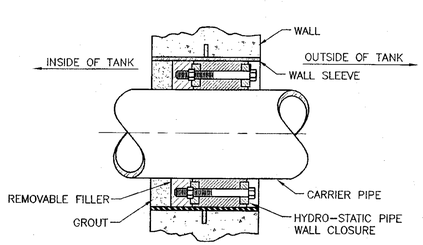YOUR VISION ACHIEVED THROUGH OURS.

Site Development | Residential | Infrastructure | Technology

| REVISION DESCRIPTION | DATE |
|---|---|
| REVISED PER COMMENTS | 11/10/05 |
| REVISED PER COMMENTS | 1/12/06 |

| | |
|---|---|
| DATE | 8/04/05 |
| DRAWN BY | B. WALKER |
| DESIGNED BY | B. WALKER |
| CHECKED BY | J. DING |
| SCALE | AS NOTED |

TIMMONS GROUP

THE MEADOWS OFFSITE WATER AND SEWER
PRINCE GEORGE COUNTY, VA
PUMP STATION - SITE LAYOUT AND ELEVATIONS

JOB NO. 21950
SHEET NO. C6.16