NOTES

1. CONTRACTOR SHALL MAINTAIN A MINIMUM OF 18" OF VERTICAL SEPARATION BETWEEN PROPOSED WATERLINE AND ALL EXISTING CULVERTS AND UTILITIES.
2. RESTRAINED JOINT SYSTEM SHALL BE MEGALUGS ONLY.
3. TEMPORARY STABILIZATION OF EXISTING POWER POLES MAY BE REQUIRED FOR INSTALLATION OF PROPOSED WATERLINE, AND SHALL BE INCLUDED IN THE CONTRACTOR'S BID PRICE.
4. CONTRACTOR IS ALLOWED TO DEFLECT THE PIPE 50% OF THE MANUFACTURES RECOMMENDED DEFECTION IN ORDER TO MAINTAIN THE PROPER ALIGNMENT.
5. EXISTING WATERLINE SERVICES ASSUMED TO BE 30" BELOW GRADE.
6. CONTRACTOR SHALL REPLACE DISTURBED DRIVEWAYS IN KIND ACCORDING TO DETAILS PROVIDED ON SHEET G1.
7. CONTRACTOR SHALL DEFLECT WATERLINE AT VALVE LOCATIONS TO ENSURE THAT THE VALVE BOX IS NOT LOCATED IN THE FLOW LINE OF THE EX. DITCH.
8. CONTRACTOR SHALL HAVE THE OPTION OF DEFLECTING W/L BETWEEN EX. CULVERTS AND R.O.W, OR TEMPORARILY REMOVING CULVERTS TO INSTALL W/L. IF CULVERTS ARE REMOVED, THEN THEY MUST BE REINSTALLED TO ENSURE PROPER FLOW CAN BE OBTAINED. CONTRACTOR SHALL BE RESPONSIBLE FOR REPLACING CULVERTS DAMAGED DURING CONSTRUCTION.
9. LOCATION OF HYDRANTS SHALL BE AT EDGE OF STATE RIGHT OF WAY WHERE POSSIBLE, SIMILAR TO DETAIL ON SHEET G3. FIELD ADJUSTMENTS MAY BE REQUIRED DUE TO ELEVATION.

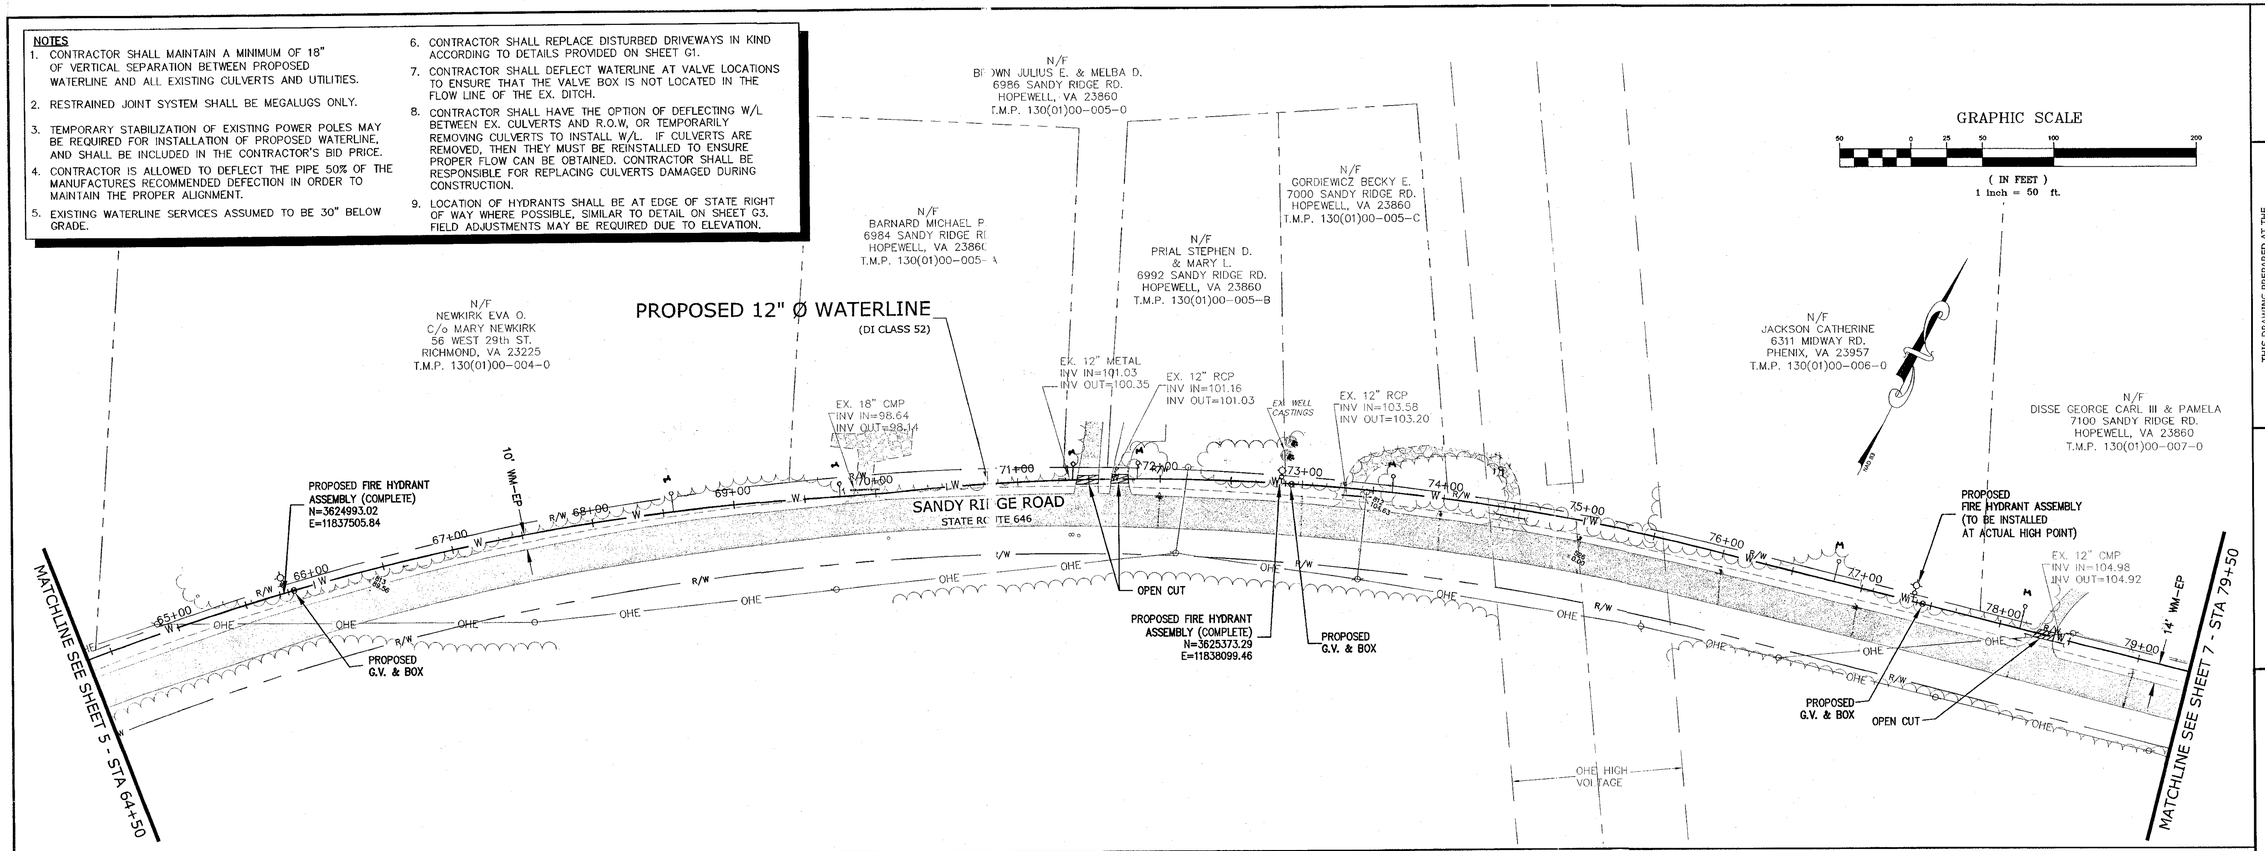

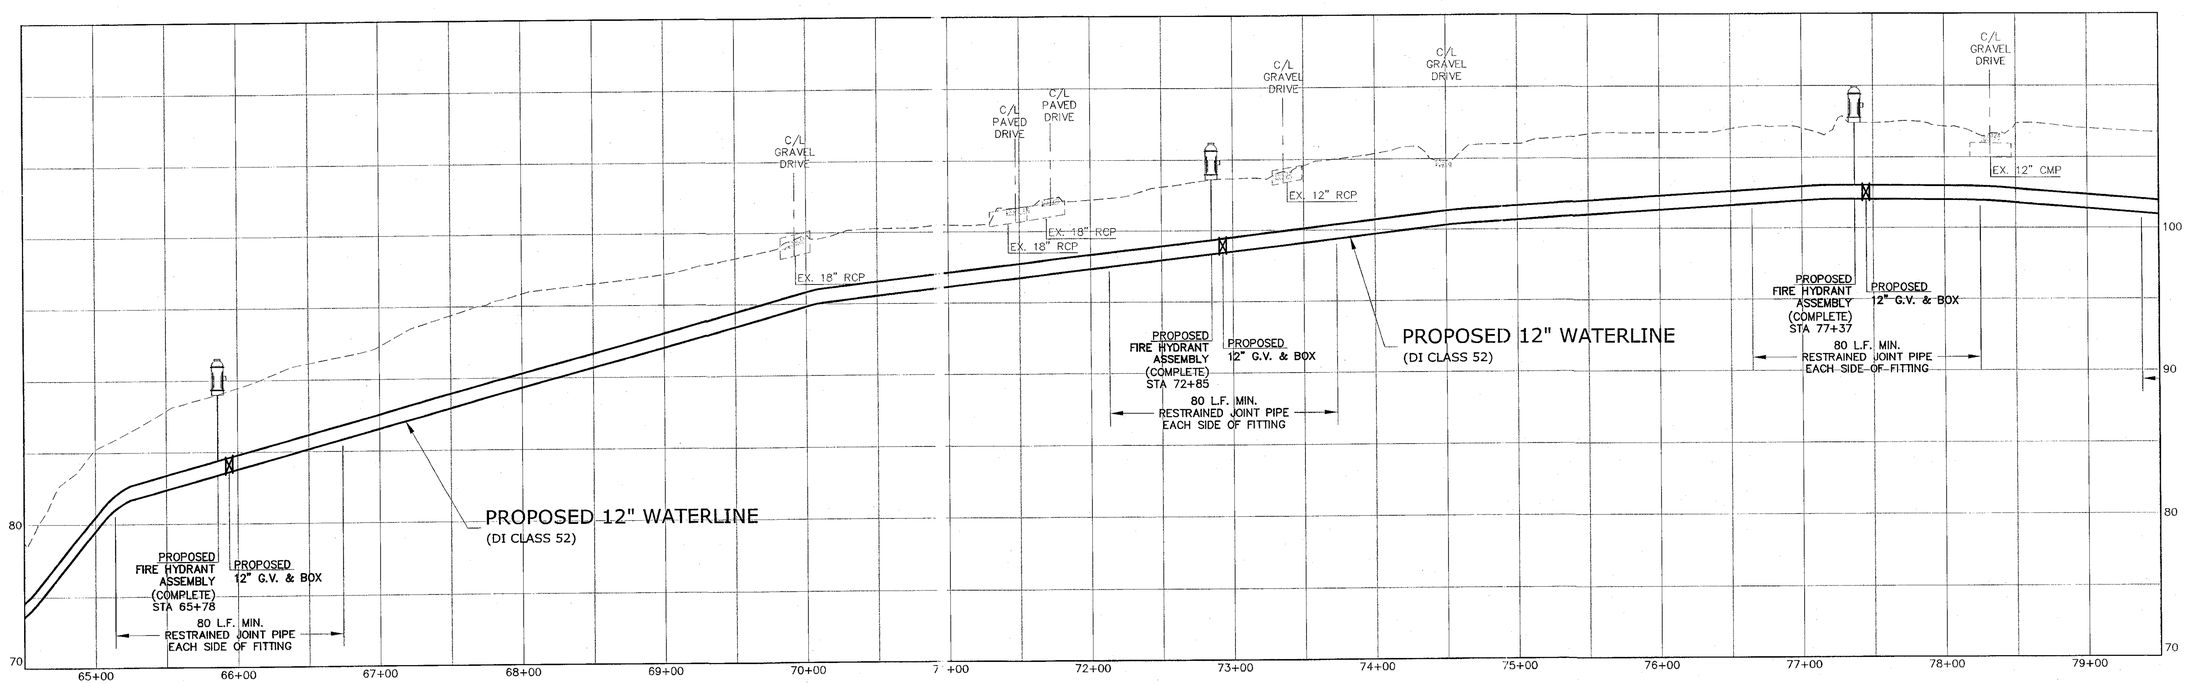

FINAL REVIEW

COMMONWEALTH OF VIRGINIA
JUDY DING
No. 041360
PROFESSIONAL ENGINEER
1-18-06

THIS DRAWING PREPARED AT THE **CORPORATE OFFICE**
1001 Boulders Parkway, Suite 300 | Richmond, VA 23225
TEL 804.200.6500 FAX 804.560.1016 www.timmons.com

YOUR VISION ACHIEVED THROUGH OURS.

Site Development | Residential | Infrastructure | Technology

DATE	REVISION DESCRIPTION
11/10/05	REVISED PER COMMENTS
1/12/06	REVISED PER COMMENTS

DATE	08/03/05
DRAWN BY	B. WALKER
DESIGNED BY	B. WALKER
CHECKED BY	J. DING
SCALE	H = 50' V = 5'

TIMMONS GROUP

THE MEADOWS OFFSITE WATER AND SEWER

PRINCE GEORGE COUNTY, VA

12" WATERLINE PLAN & PROFILE

JOB NO. 21950

SHEET NO. C6.6

These plans and associated documents are the exclusive property of TIMMONS GROUP and may not be reproduced in whole or in part and shall not be used for any purpose whatsoever, inclusive, but not limited to construction, bidding, and/or construction staking without the express written consent of TIMMONS GROUP.