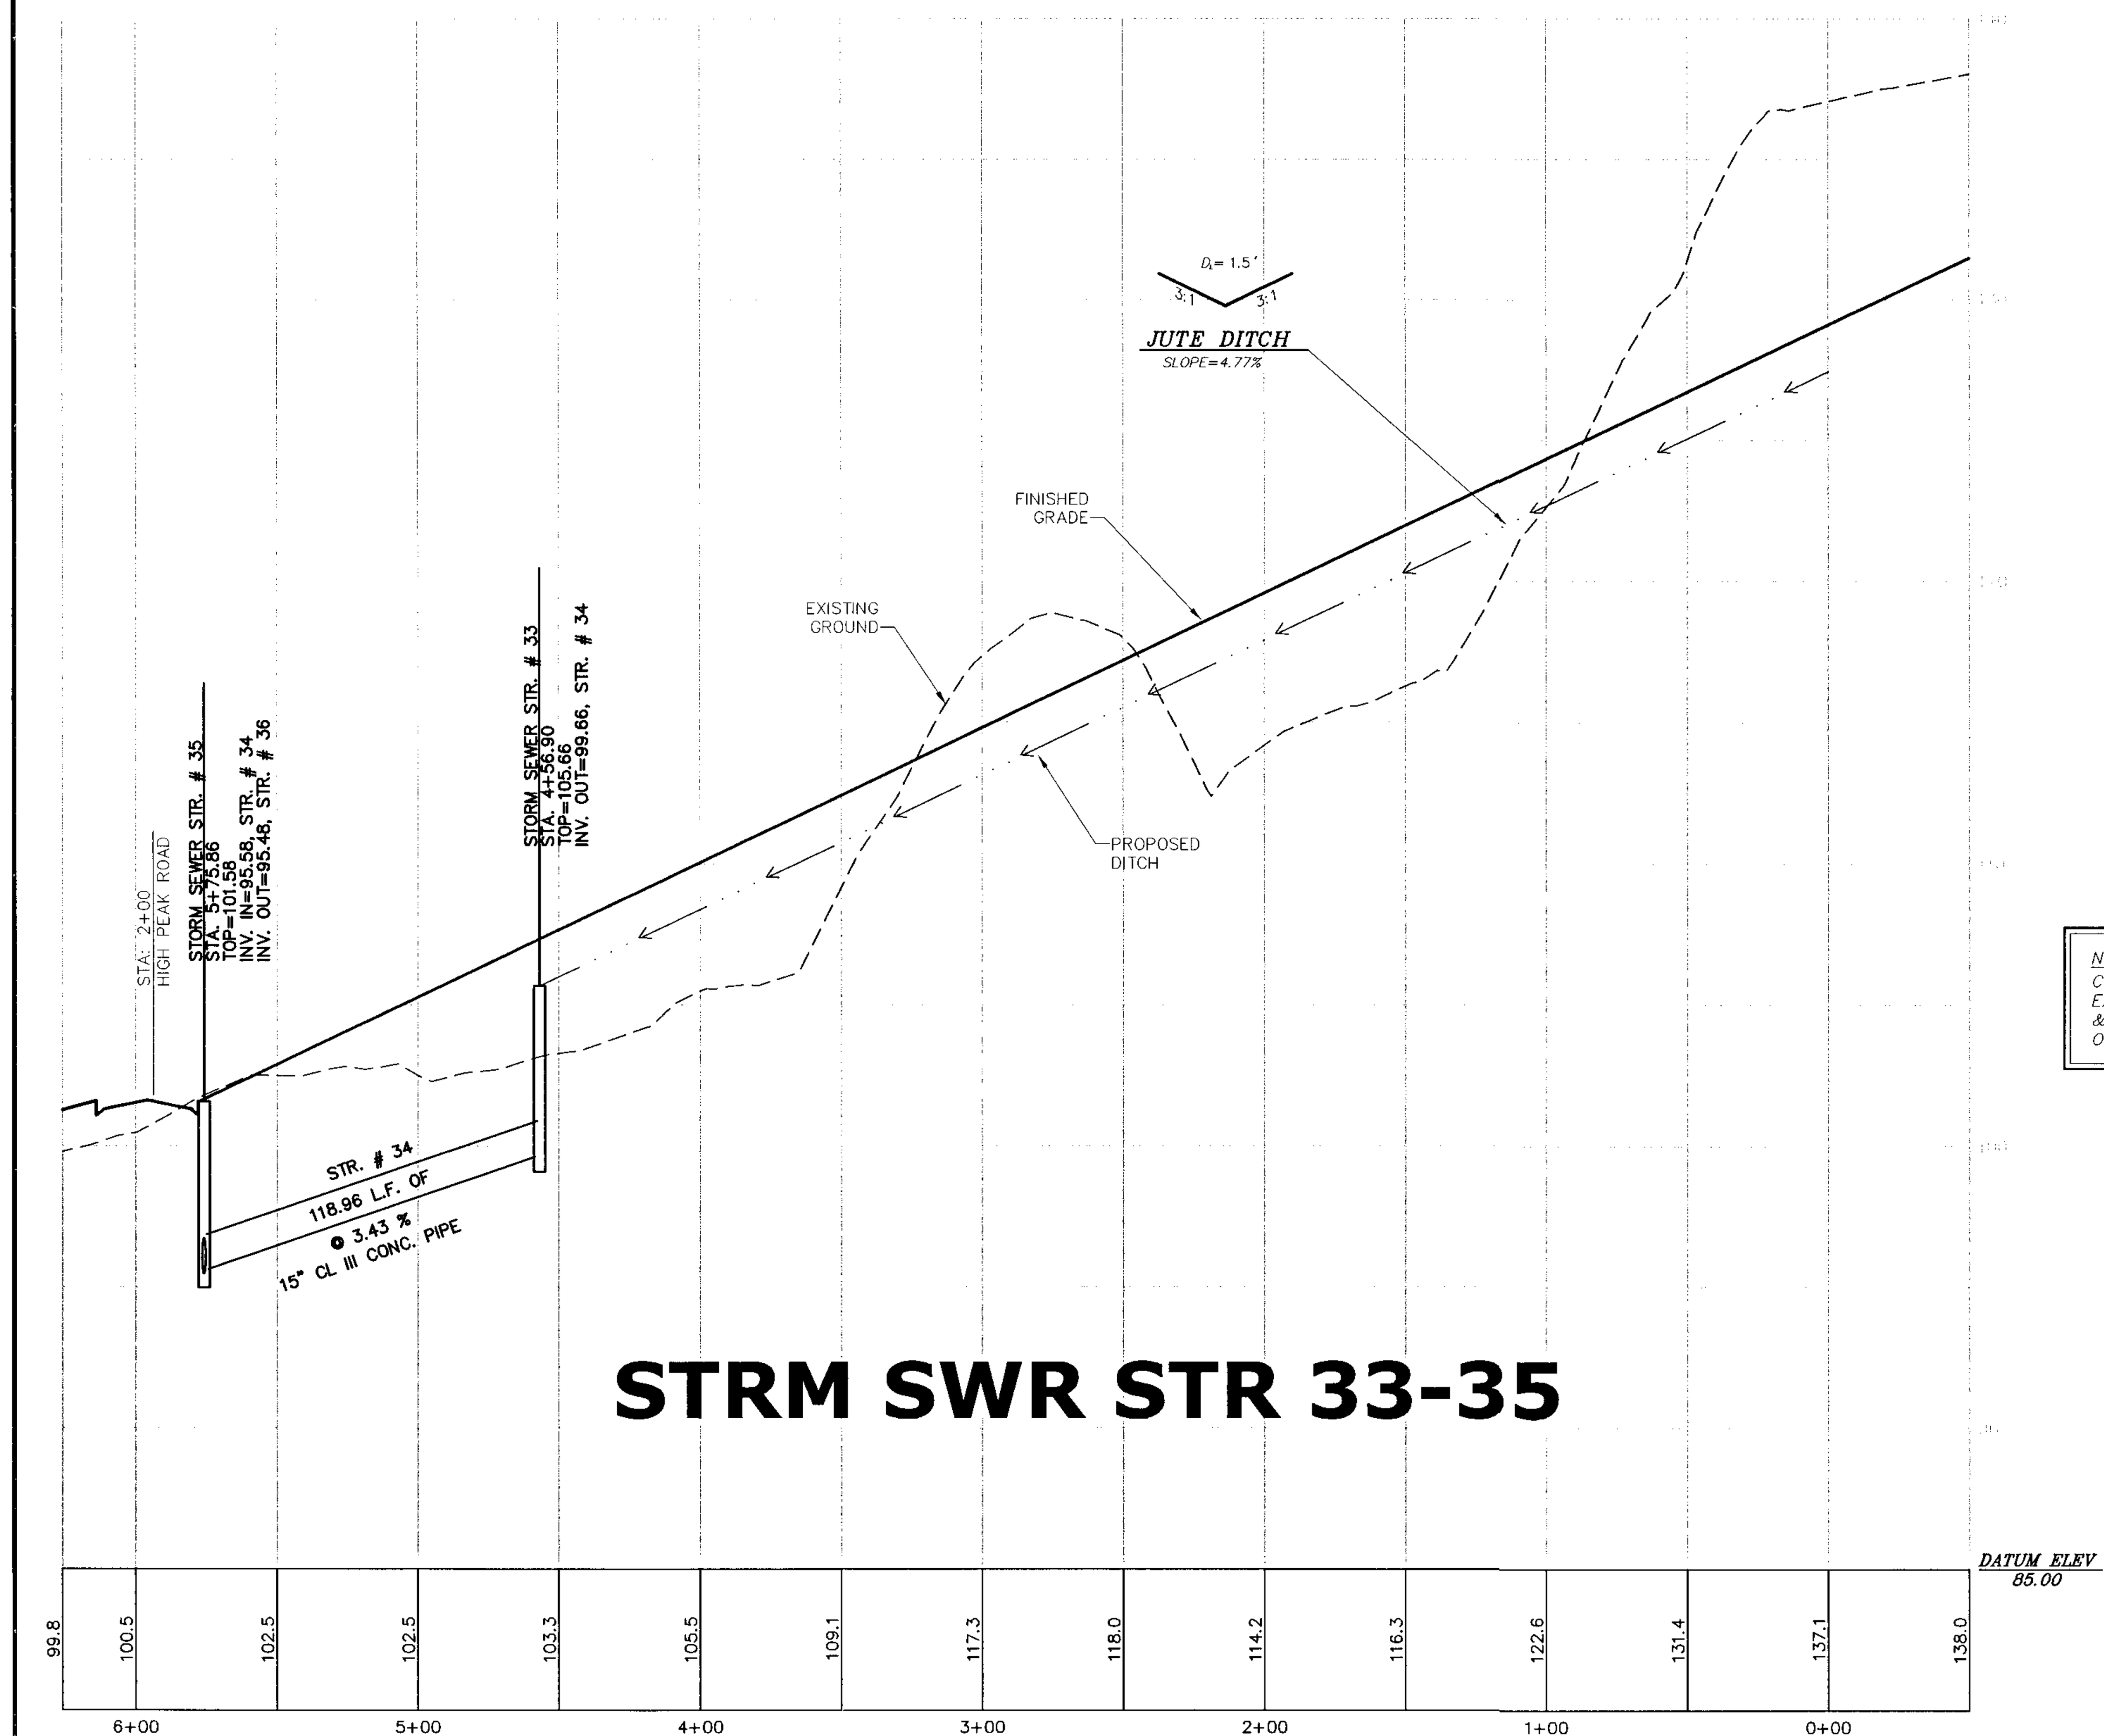

KEY

LEGEND:

25' LEFT
EXIST. GROUND @ C/L
25' RIGHT
ROAD GRADE @ C/L

SCALE:

HORIZONTAL: 1"=50'
VERTICAL: 1"=5'

NOTE:
CONTRACTOR IS TO VERIFY LOCATION OF EXISTING UTILITIES, BOTH HORIZONTALLY & VERTICALLY, PRIOR TO THE BEGINNING OF CONSTRUCTION.

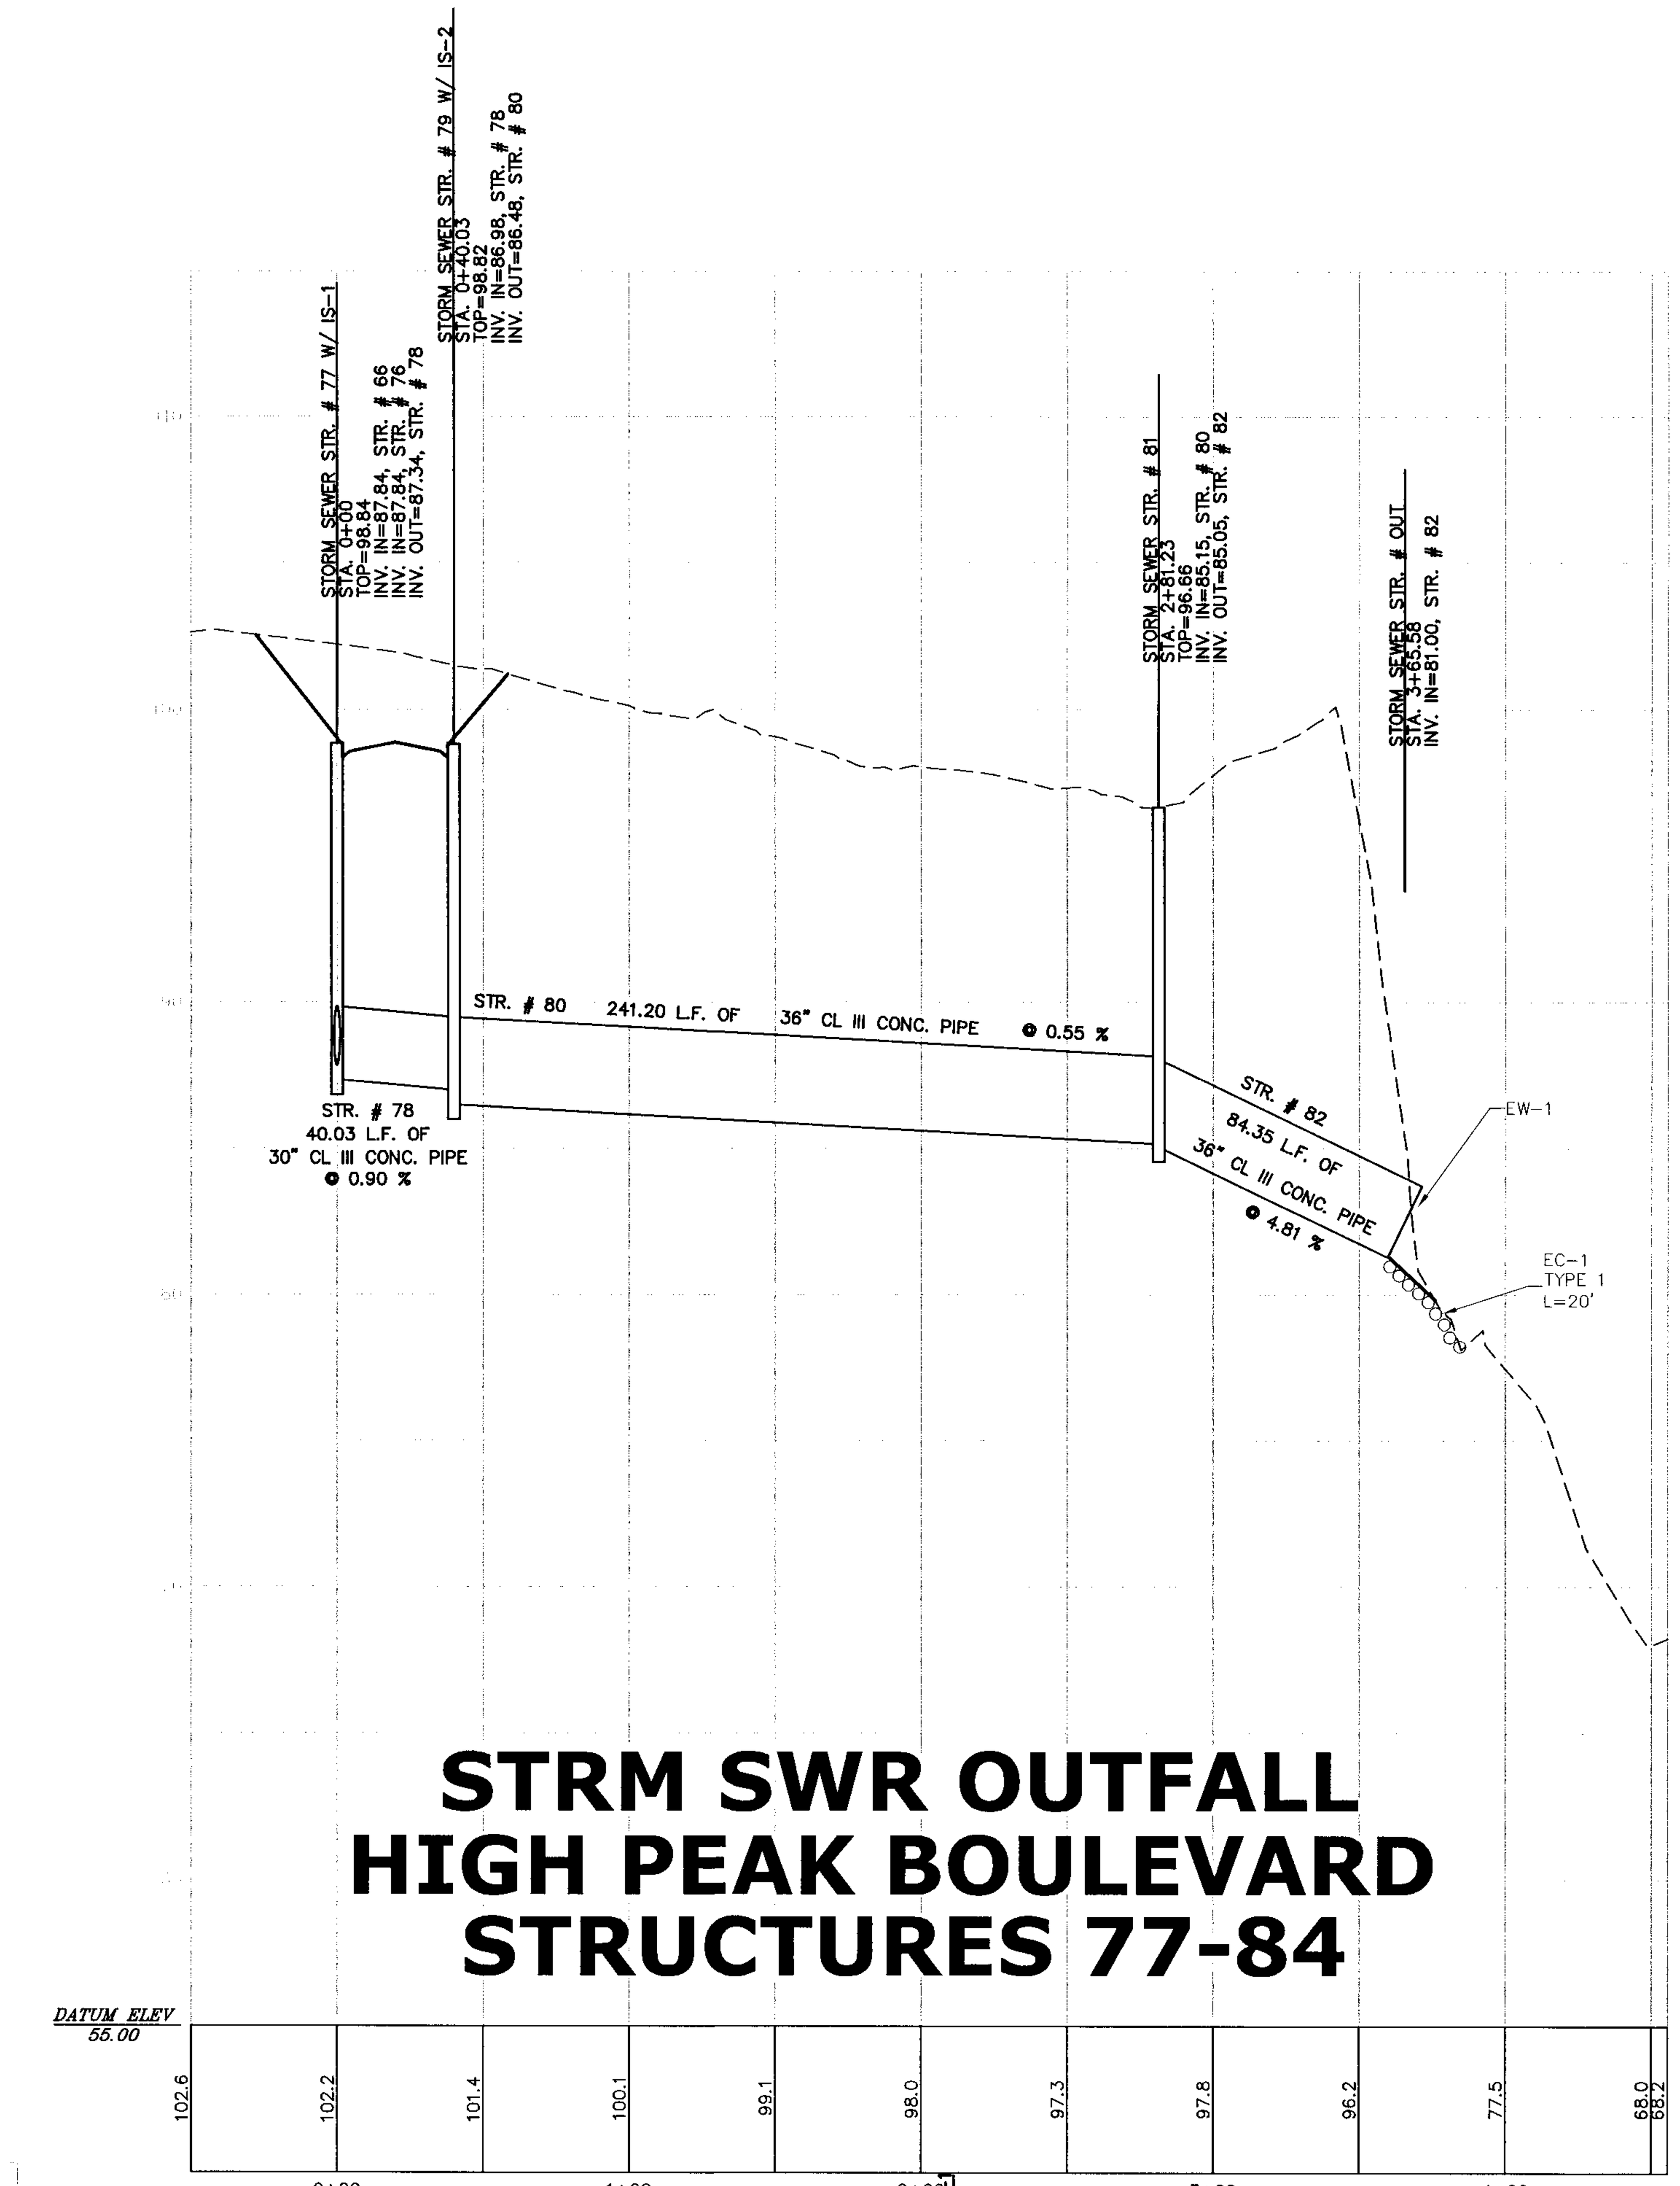

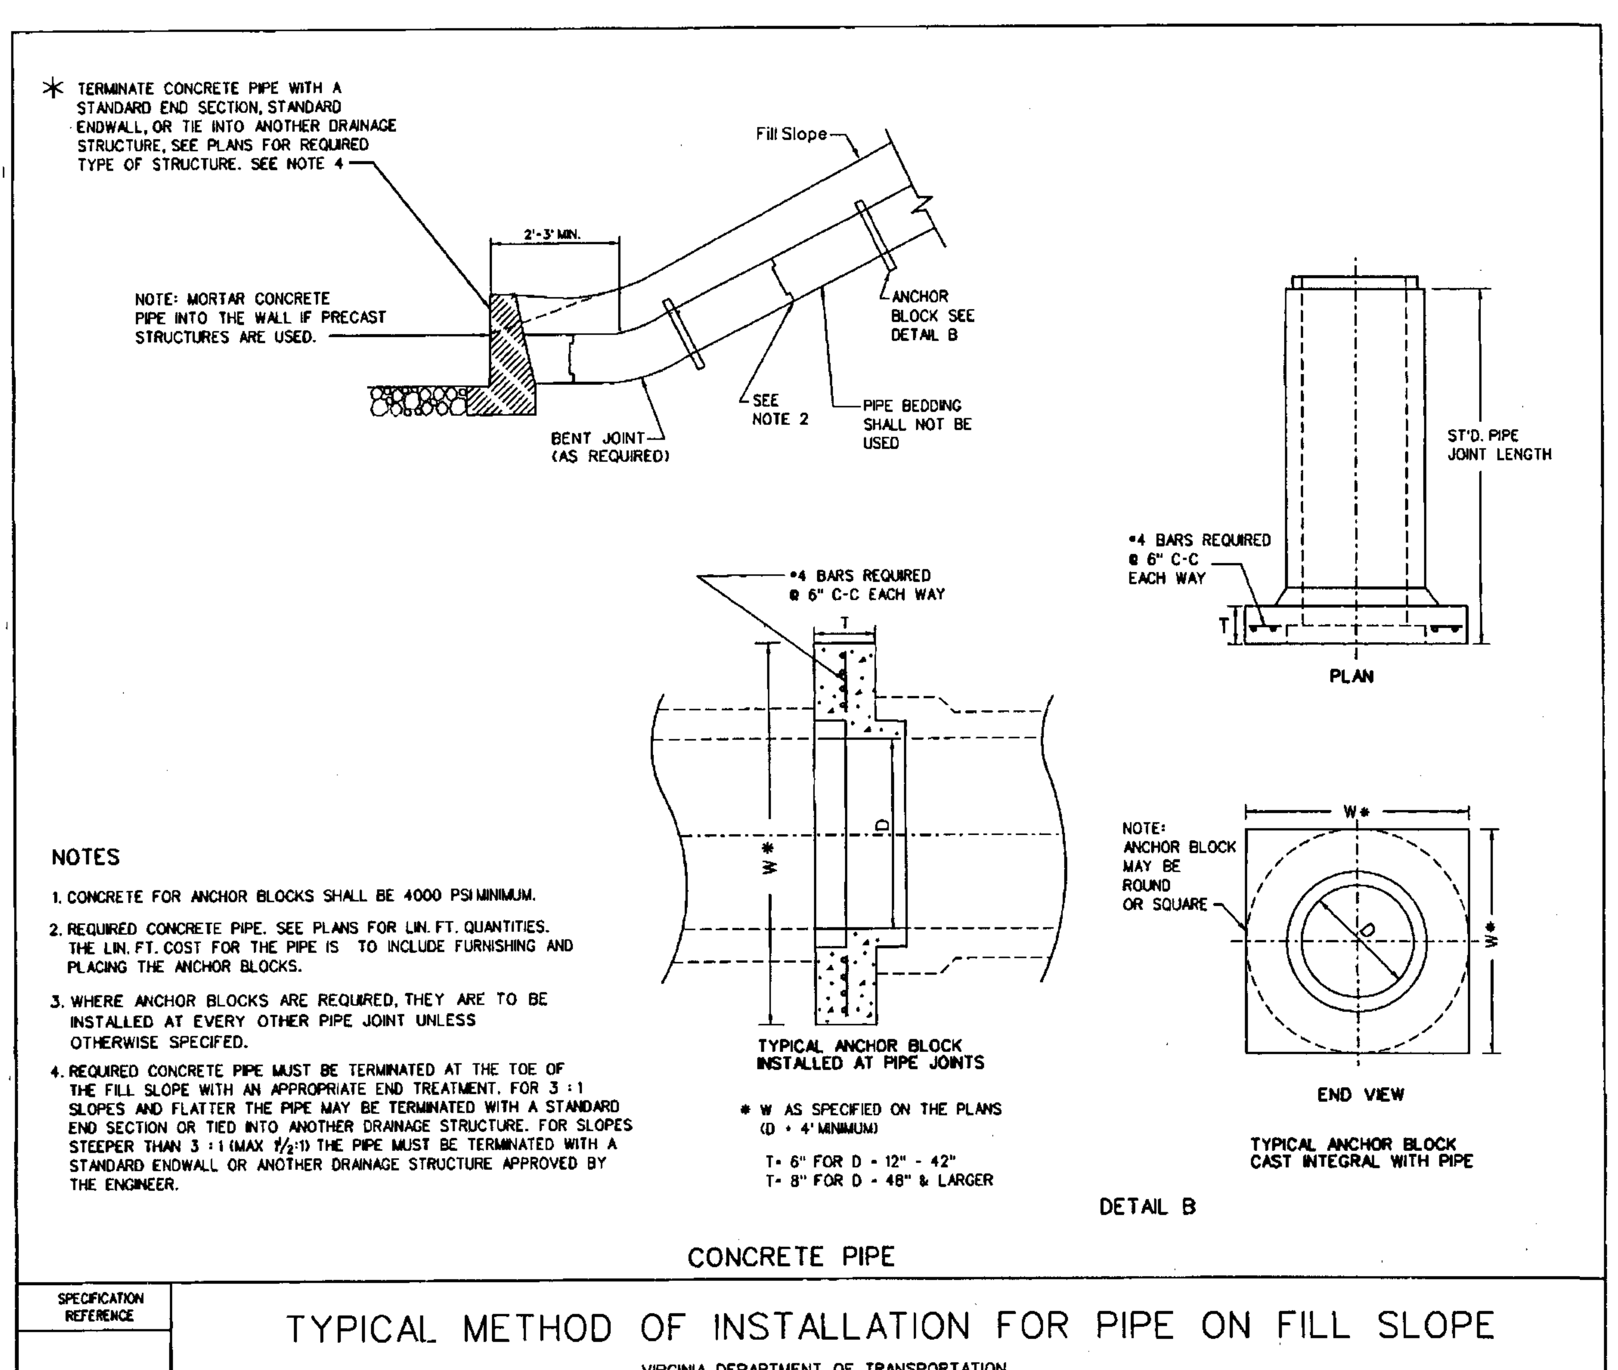

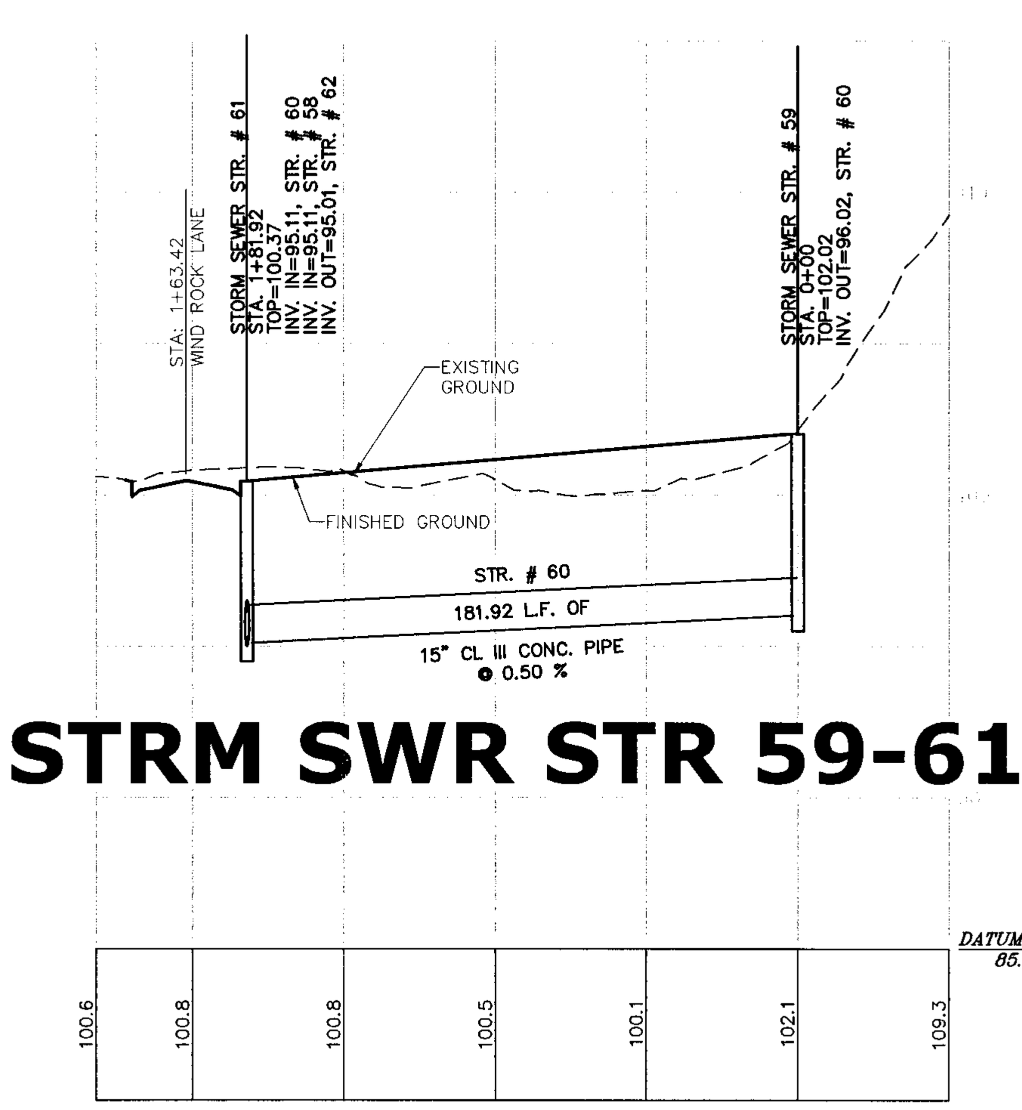

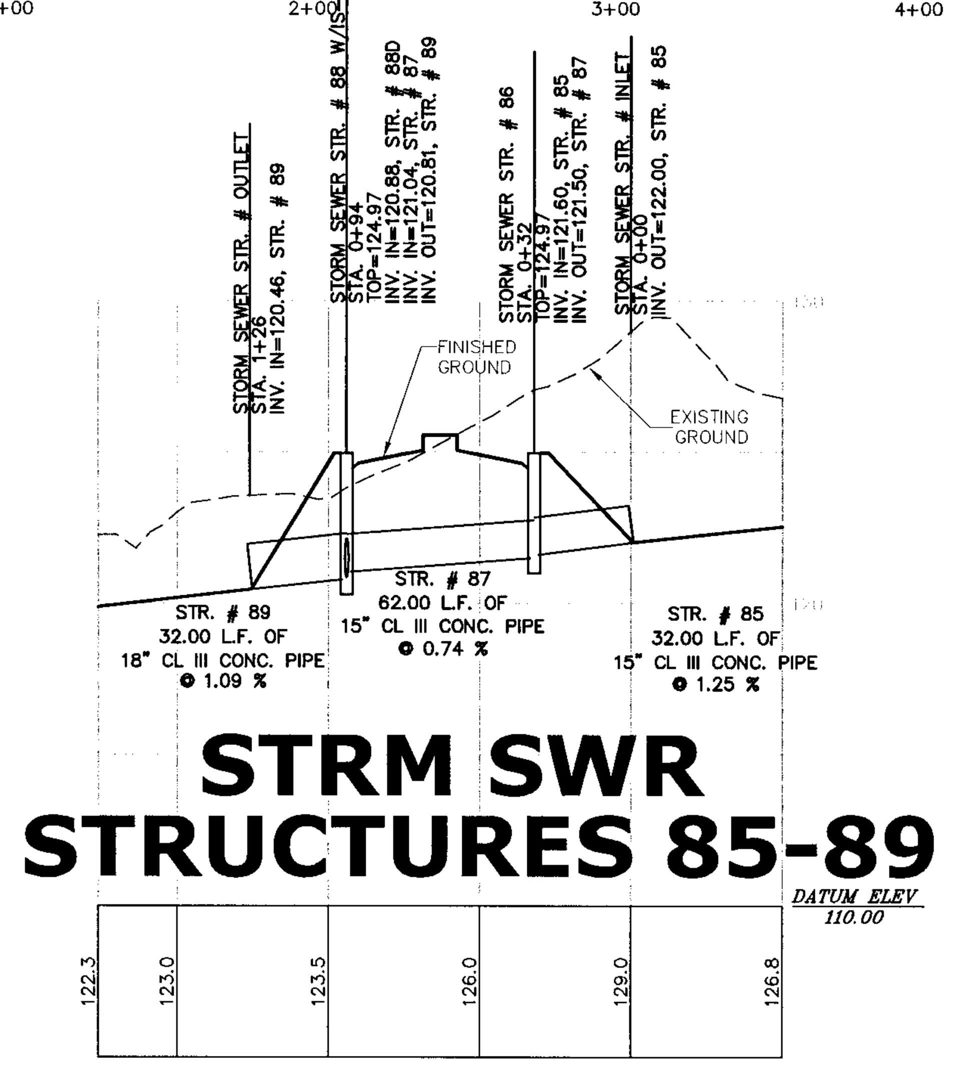

COMMONWEALTH OF VIRGINIA
DERRICK A. JOHNSON
No. 24761
JANUARY 9, 2006
PROFESSIONAL ENGINEER

VIRGINIA | NORTH CAROLINA | WEST VIRGINIA

THIS DRAWING PREPARED AT THE
PRINCE GEORGE OFFICE
4260 Crossings Blvd Prince George, VA 23875
TEL 804.541.6600 FAX 804.751.0798 www.timmons.com

YOUR VISION ACHIEVED THROUGH OURS.

Site Development | Residential | Infrastructure | Technology

DATE	REVISION DESCRIPTION
07-13-05	COUNTY COMMENTS
10-10-05	COUNTY COMMENTS
01-09-06	COUNTY COMMENTS

DATE: 11 APR 2005
DRAWN BY: K. HALPAUS
DESIGNED BY: D. JOHNSON
CHECKED BY: D. JOHNSON
SCALE: VERT: 1"=5' HORIZ: 1"=50'

TIMMONS GROUP

THE MEADOWS @ PRINCE GEORGE - SECTION 1

BLAND DISTICT * PRINCE GEORGE COUNTY, VIRGINIA

ROAD, STORM SEWER & SANITARY SEWER PROFILES

JOB NO. 21950
SHEET NO. C3.4