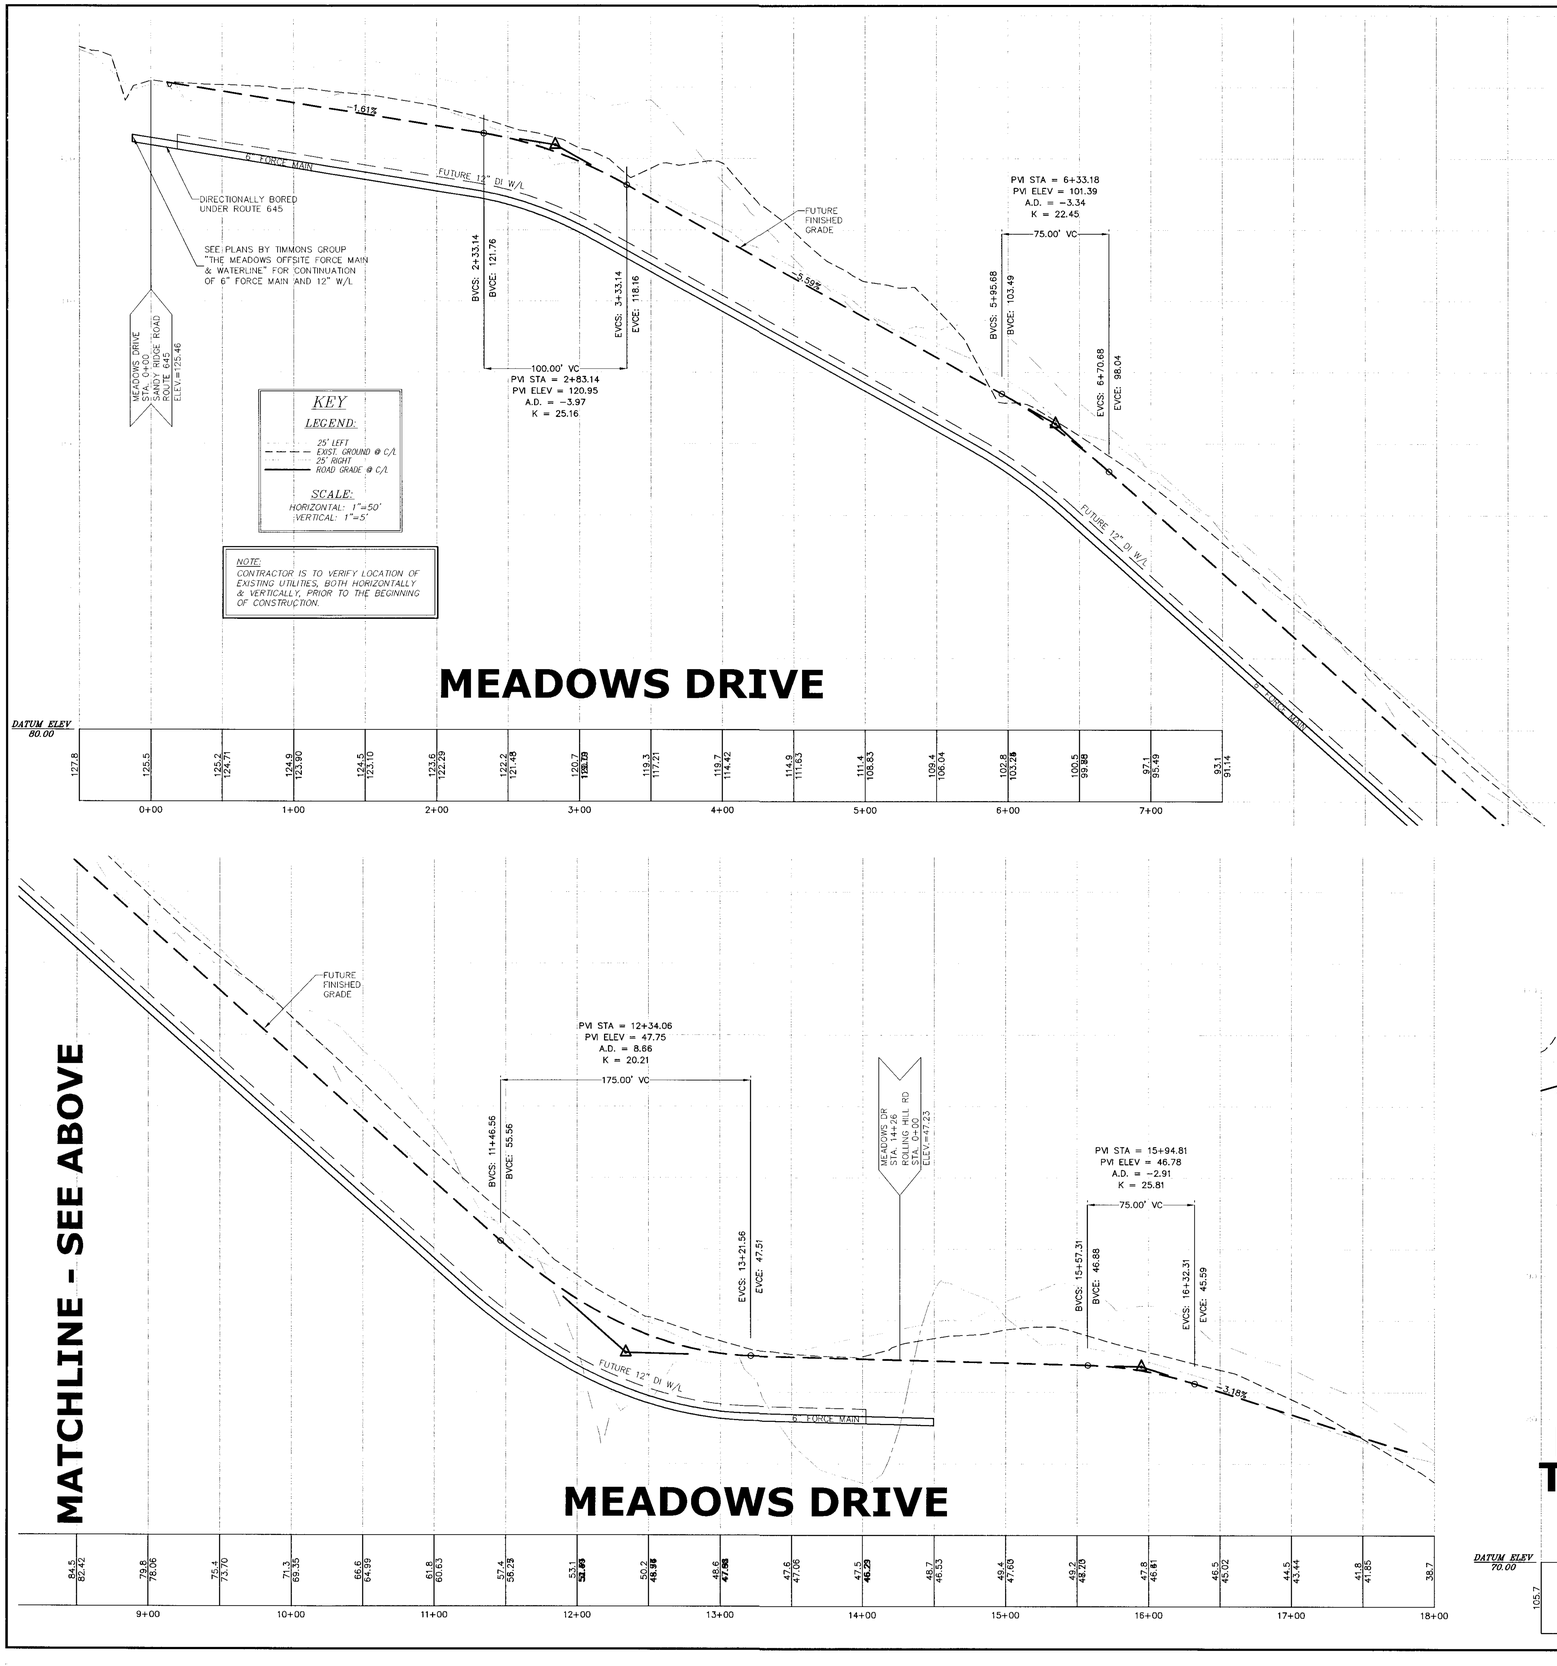

COMMONWEALTH OF VIRGINIA
DERRICK A. JOHNSON
No. 24761
OCTOBER 10, 2005
PROFESSIONAL ENGINEER

VIRGINIA | NORTH CAROLINA | WEST VIRGINIA

THIS DRAWING PREPARED AT THE PRINCE GEORGE OFFICE
4260 Crossings Blvd Prince George, VA 23875
TEL 804.541.6600 FAX 804.751.0798 www.timmons.com

YOUR VISION ACHIEVED THROUGH OURS.

Site Development | Residential | Infrastructure | Technology

DATE	REVISION DESCRIPTION
07-13-05	COUTNY COMMENTS
10-10-05	COUNTY COMMENTS

DATE: 11 APR 2005
DRAWN BY: K. HALPAUS
DESIGNED BY: D. JOHNSON
CHECKED BY: D. JOHNSON
SCALE: VERT: 1"=5' HORIZ: 1"=50'

TIMMONS GROUP

THE MEADOWS @ PRINCE GEORGE - SECTION 1

BLAND DISTICT * PRINCE GEORGE COUNTY, VIRGINIA

SANITARY & STORM SEWER PROFILES

JOB NO. 21950

SHEET NO. C3.6

These plans and associated documents are the exclusive property of TIMMONS GROUP and may not be reproduced in whole or in part and shall not be used for any purpose whatsoever, inclusive, but not limited to construction, bidding, and/or construction staking without the express written consent of TIMMONS GROUP.