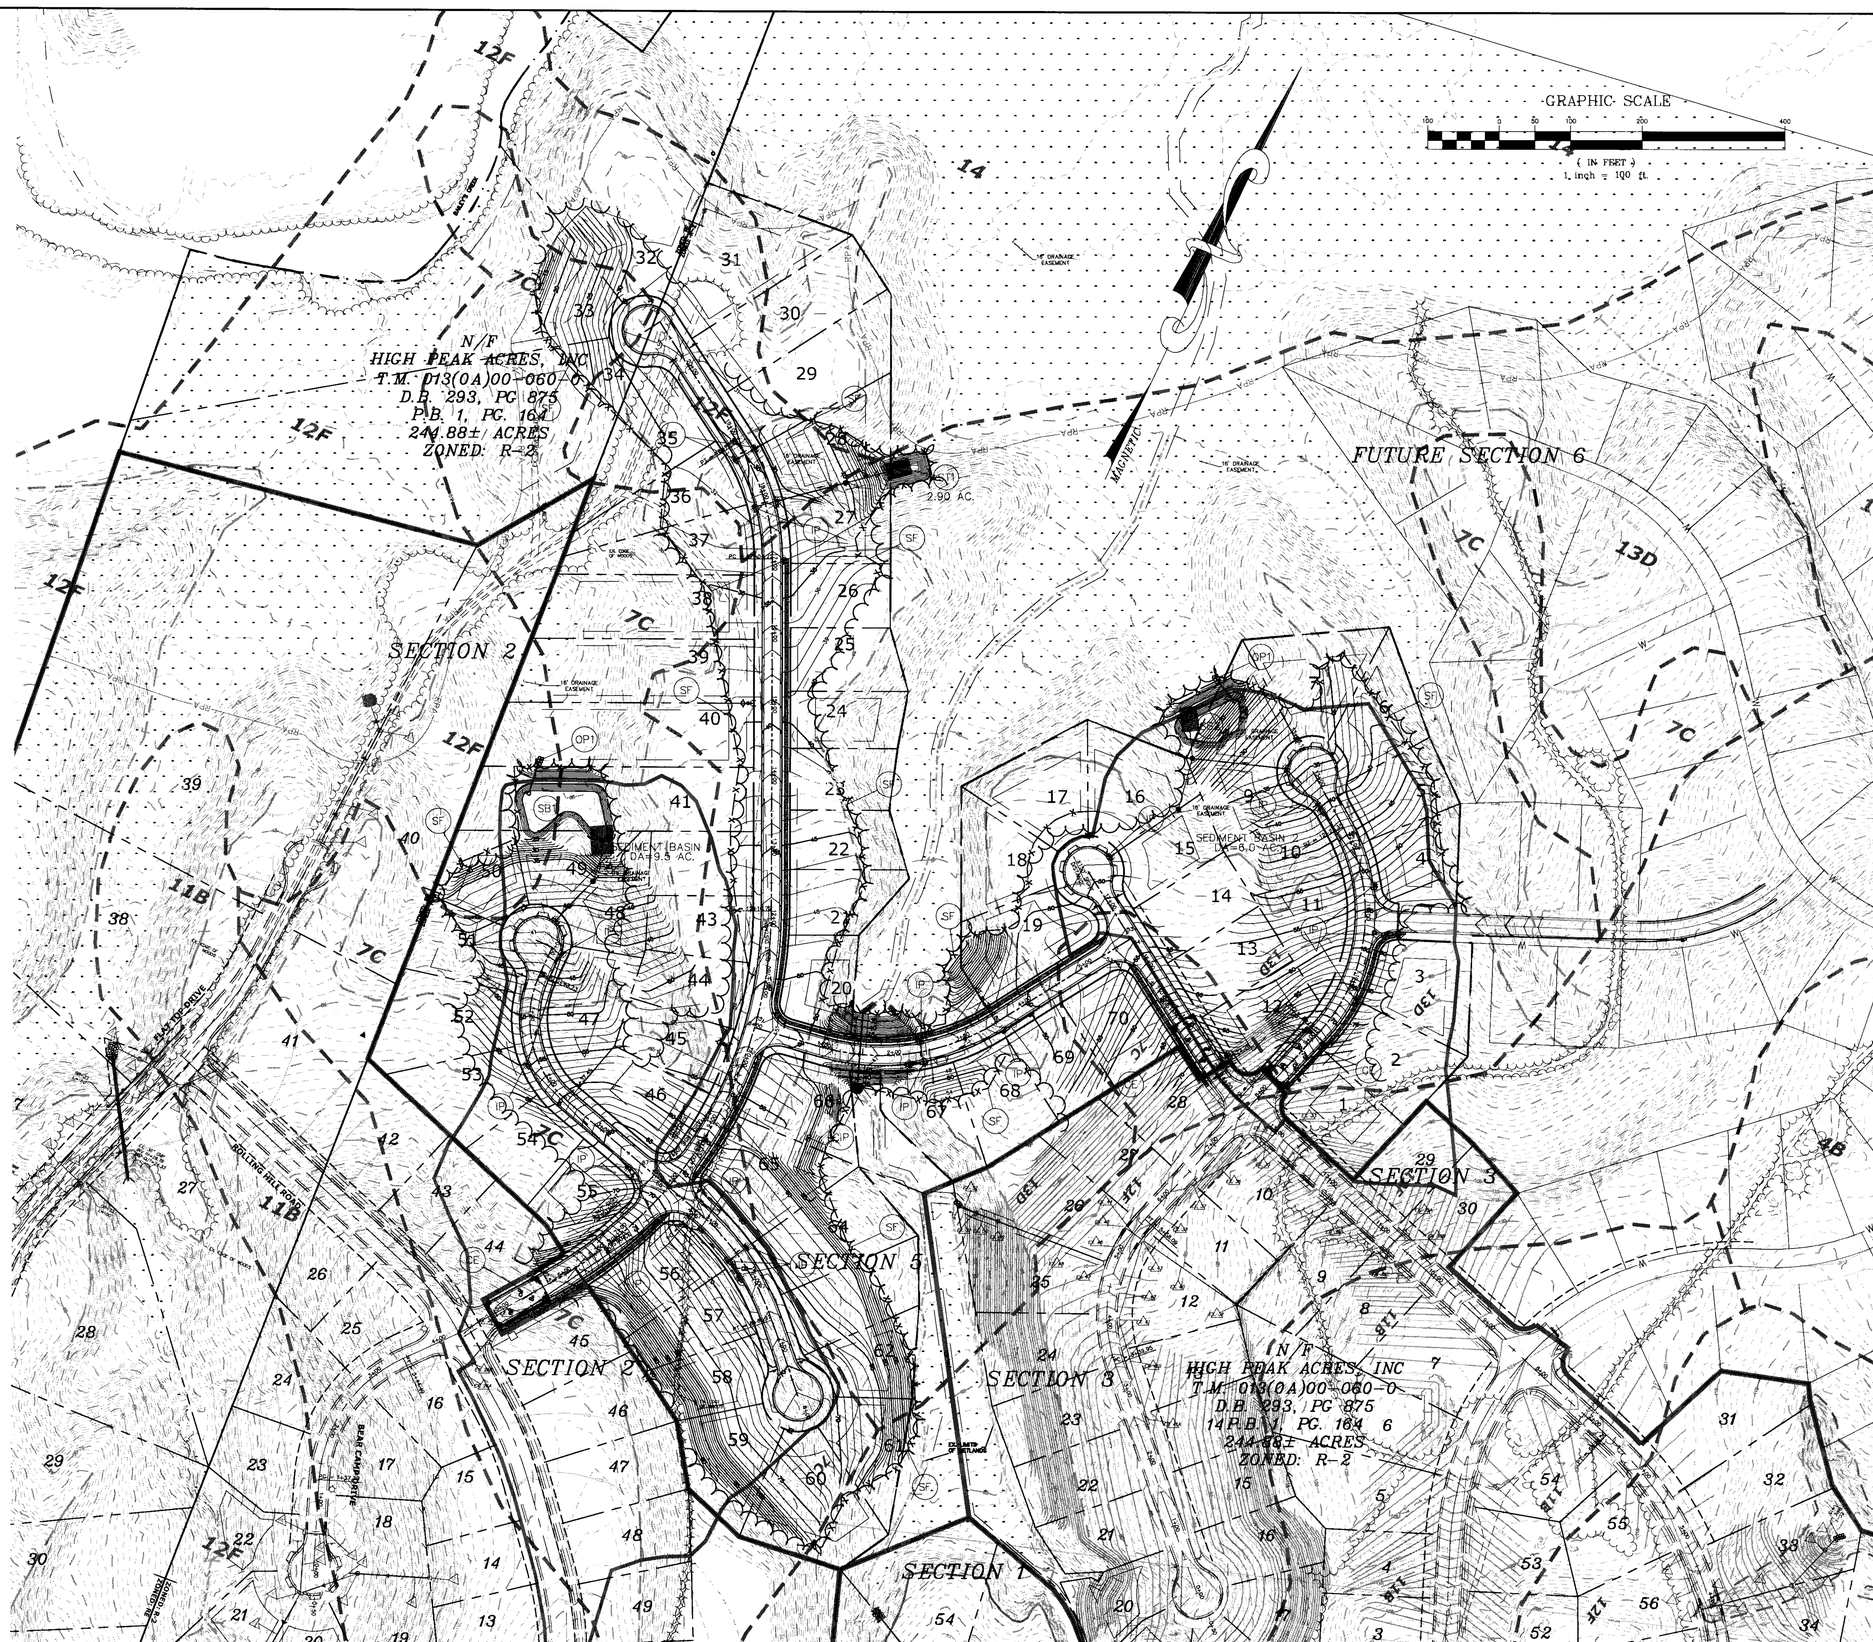

NOTE: ALL DISTURBED SLOPES 3:1 AND STEEPER SHALL BE STABALIZED USING EC-2 MATTING INCLUDING SLOPES DISTURBED TO INSTALL STORM SEWER OUTFALLS.

LINETYPE SCHEDULE

- LIMITS OF LAND DISTURBANCE
- SEDIMENT TRAP DRAINAGE AREA
- LIMITS OF SOIL TYPE

SOIL CLASSIFICATION

7C	BONNEAU LOAMY SAND, 6-10% SLOPES	K=0.15
12F	EMPORIA SOILS, 15-45% SLOPES	K=0.28
13D	EMPORIA & SLAGLE SOILS, 6-15% SLOPES	K=0.28
14	KINSTON COMPLEX	K=0.24

EROSION CONTROL		*
CD	CHECK DAM	3.20
ST	TEMPORARY SEDIMENT TRAP	3.13
SB	SEDIMENT BASIN	3.14
IP	INLET PROTECTION	3.07
SF	SILT FENCE	3.05
CE	CONSTRUCTION ENTRANCE	3.02
DD	TEMPORARY DIVERSION DITCH	3.09

* VIRGINIA EROSION & SEDIMENT CONTROL HANDBOOK SPECIFICATION NUMBER

COMMONWEALTH OF VIRGINIA
DERRICK A. JOHNSON
Lic. No. 24761
5-23-08
PROFESSIONAL ENGINEER

THIS DRAWING PREPARED AT THE
TRI-CITIES OFFICE
4260 Crossings Blvd | Prince George, VA 23875
TEL 804.458.8685 FAX 804.751.0798 www.timmons.com

YOUR VISION ACHIEVED THROUGH OURS.

Site Development | Residential | Infrastructure | Technology

DATE	REVISION DESCRIPTION
18 MARCH 08	COUNTY COMMENTS
23 MAY 08	COUNTY & VDOT COMMENTS

DATE	21 JAN 2008
DRAWN BY	K. HALPAUS
DESIGNED BY	K. HALPAUS
CHECKED BY	D. JOHNSON
SCALE	1"=100'

TIMMONS GROUP

THE MEADOWS AT PRINCE GEORGE - SECTION 5

BLAND DISTRICT - PRINCE GOERGE COUNTY - VIRGINIA

EROSION CONTROL PLAN

JOB NO.	25179
SHEET NO.	C4.1

These plans and associated documents are the exclusive property of TIMMONS GROUP and may not be reproduced in whole or in part and shall not be used for any purpose whatsoever, inclusive, but not limited to construction, bidding, and/or construction staking without the express written consent of TIMMONS GROUP.