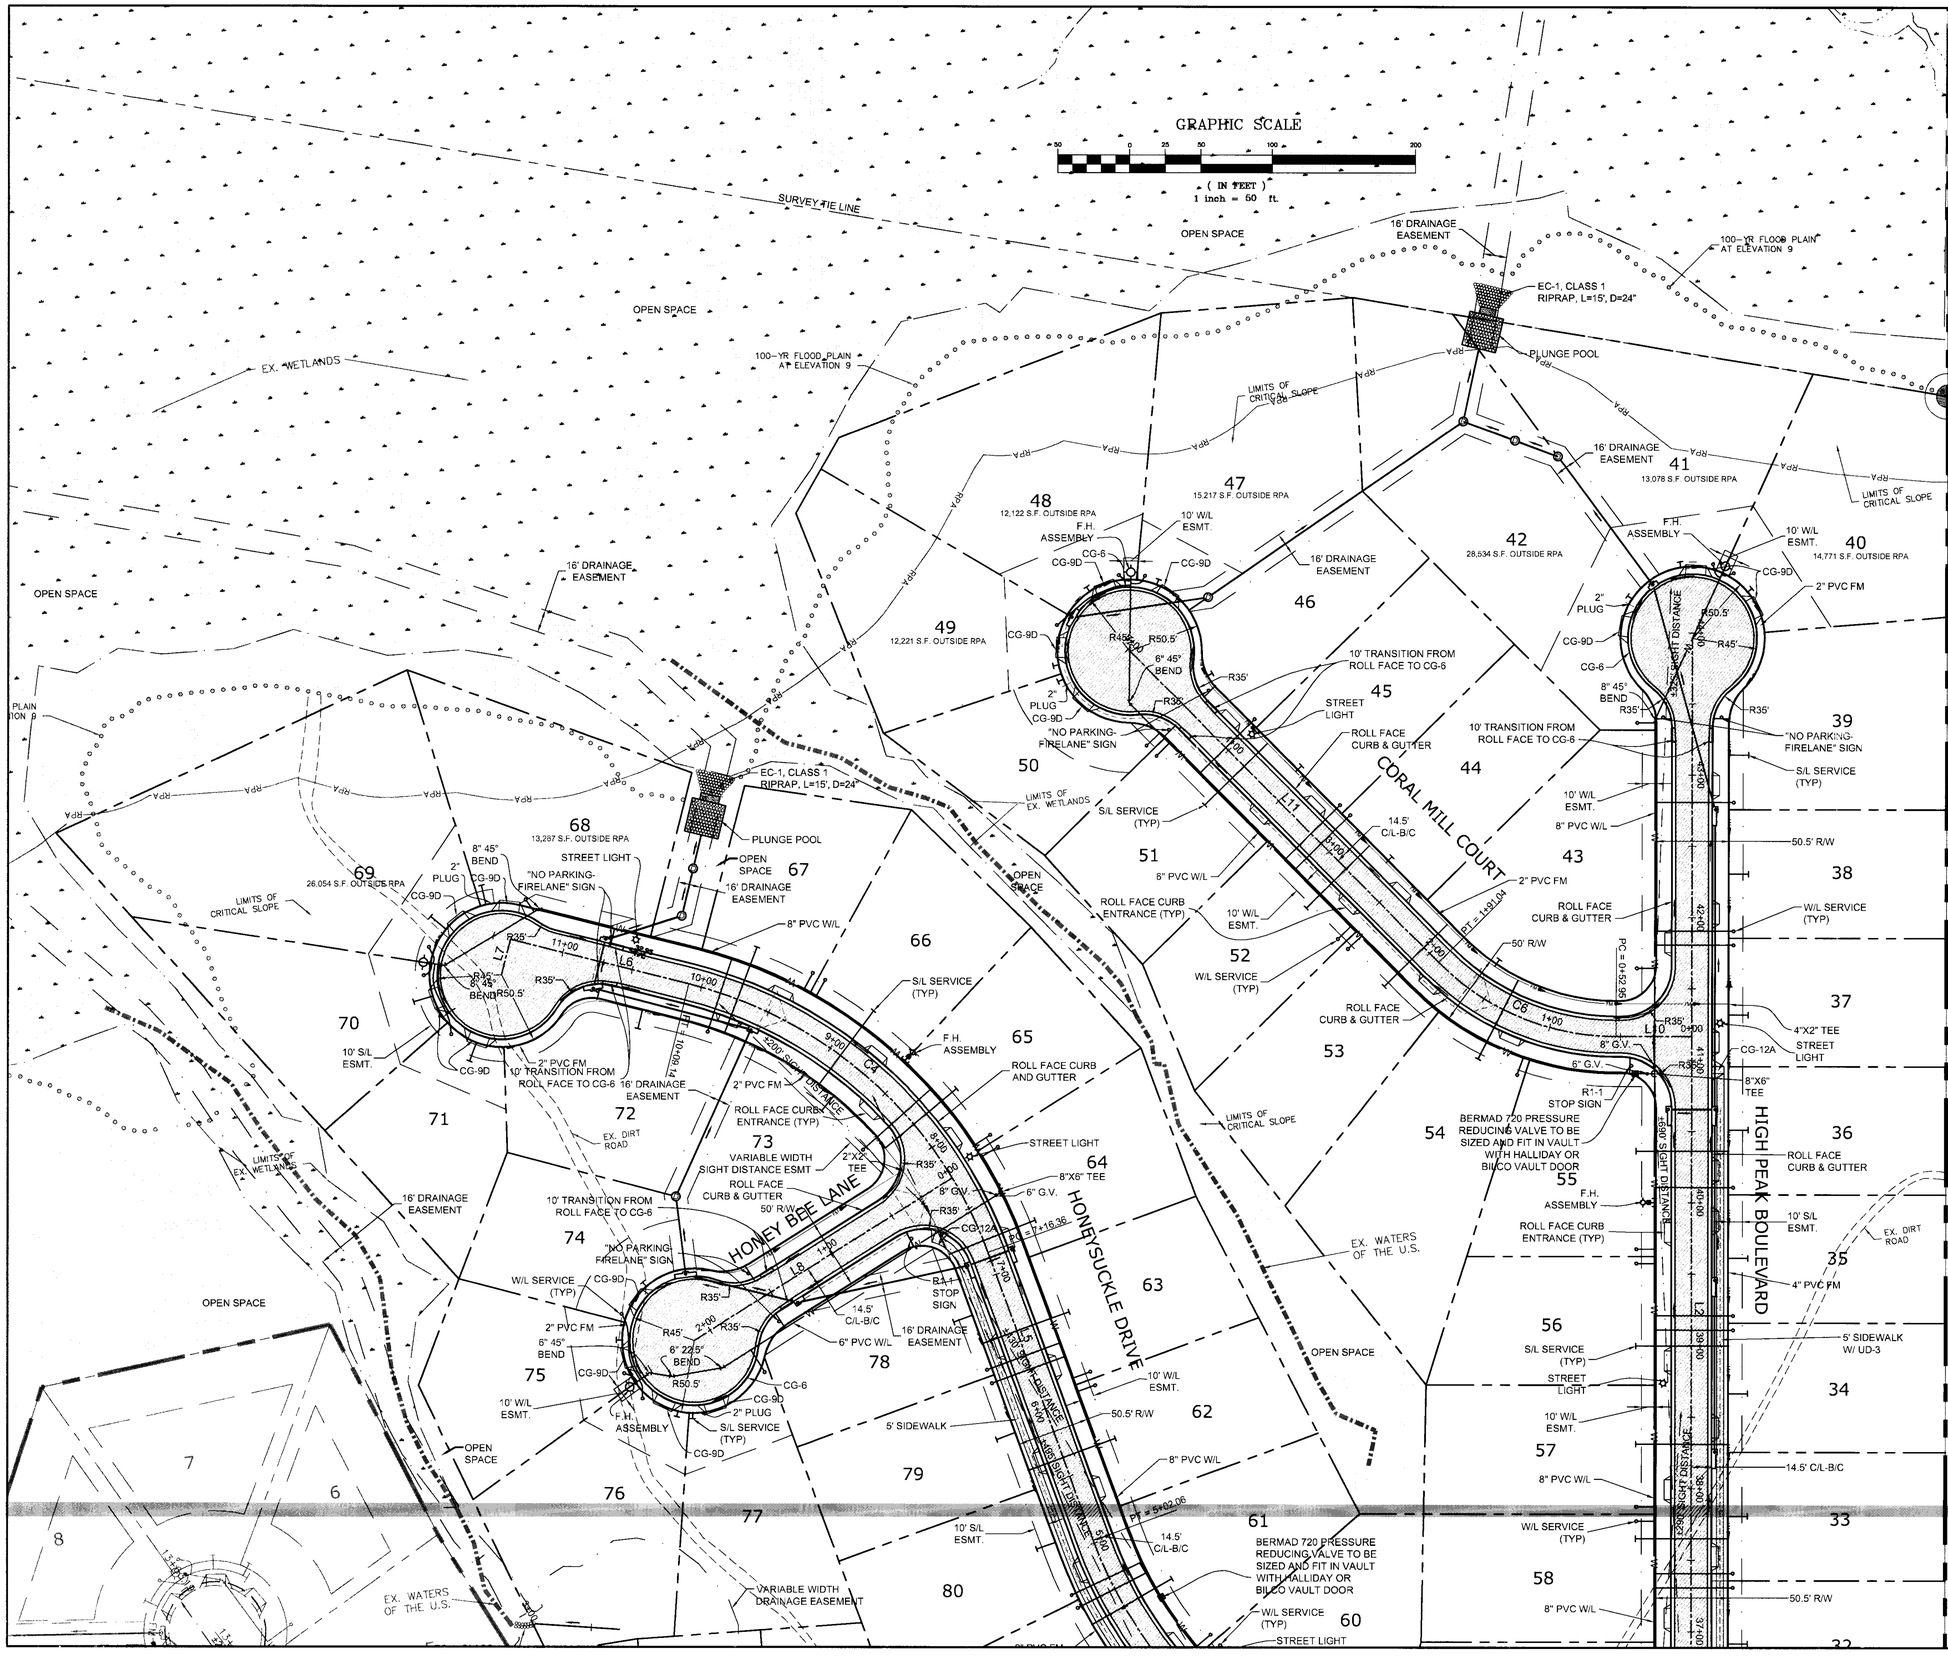

NOTE: FILL SHALL BE INSTALLED IN LIFTS TO ACHIEVE 95% COMPACTION TO A POINT OF 80' IN BOTH DIRECTIONS OF THE ROAD CENTERLINE. COMPACTION TESTING SHALL BE PREFORMED PRIOR TO THE INSTALLTION OF UTILITIES.

NOTES:
1. CONTRACTOR TO CONTACT THE DESIGN PROFESSIONAL FOR ENTRANCE DESIGN CLARIFICATIONS, CONSTRUCTION ANOMALIES, AND INSTALLATION QUESTIONS.
2. ALL INDIVIDUAL GRINDER PUMPS SHALL BE EONE PUMPS OF LIKE TYPE AND HORSEPOWER. PUMPS MUST BE CAPABLE OF A MINIMUM OF 11 GPM AT 150' OF HEAD.

COMMONWEALTH OF VIRGINIA
KATHLEEN N. HALPAUS
Lic. No. 45244
5/6/10
PROFESSIONAL ENGINEER

THIS DRAWING PREPARED AT THE
TRI-CITIES OFFICE
4260 Crossings Blvd | Prince George, VA 23875
TEL 804.458.8685 FAX 804.751.0798 www.timmons.com

YOUR VISION ACHIEVED THROUGH OURS.

Site Development | Residential | Infrastructure | Technology

DATE	REVISION DESCRIPTION
5-6-10	COUNTY COMMENTS

DATE	23 DEC 2009
DRAWN BY	R. ROBBINS
DESIGNED BY	K. HALPAUS
CHECKED BY	D. JOHNSON
SCALE	1"=50'

TIMMONS GROUP

THE MEADOWS AT PRINCE GEORGE - SECTION 6

BLAND DISTRICT - PRINCE GEORGE COUNTY - VIRGINIA

SITE AND UTILITY PLAN

JOB NO.	28124
SHEET NO.	C2.1

These plans and associated documents are the exclusive property of TIMMONS GROUP and may not be reproduced in whole or in part and shall not be used for any purpose whatsoever, inclusive, but not limited to construction, bidding, and/or construction staking without the express written consent of TIMMONS GROUP.