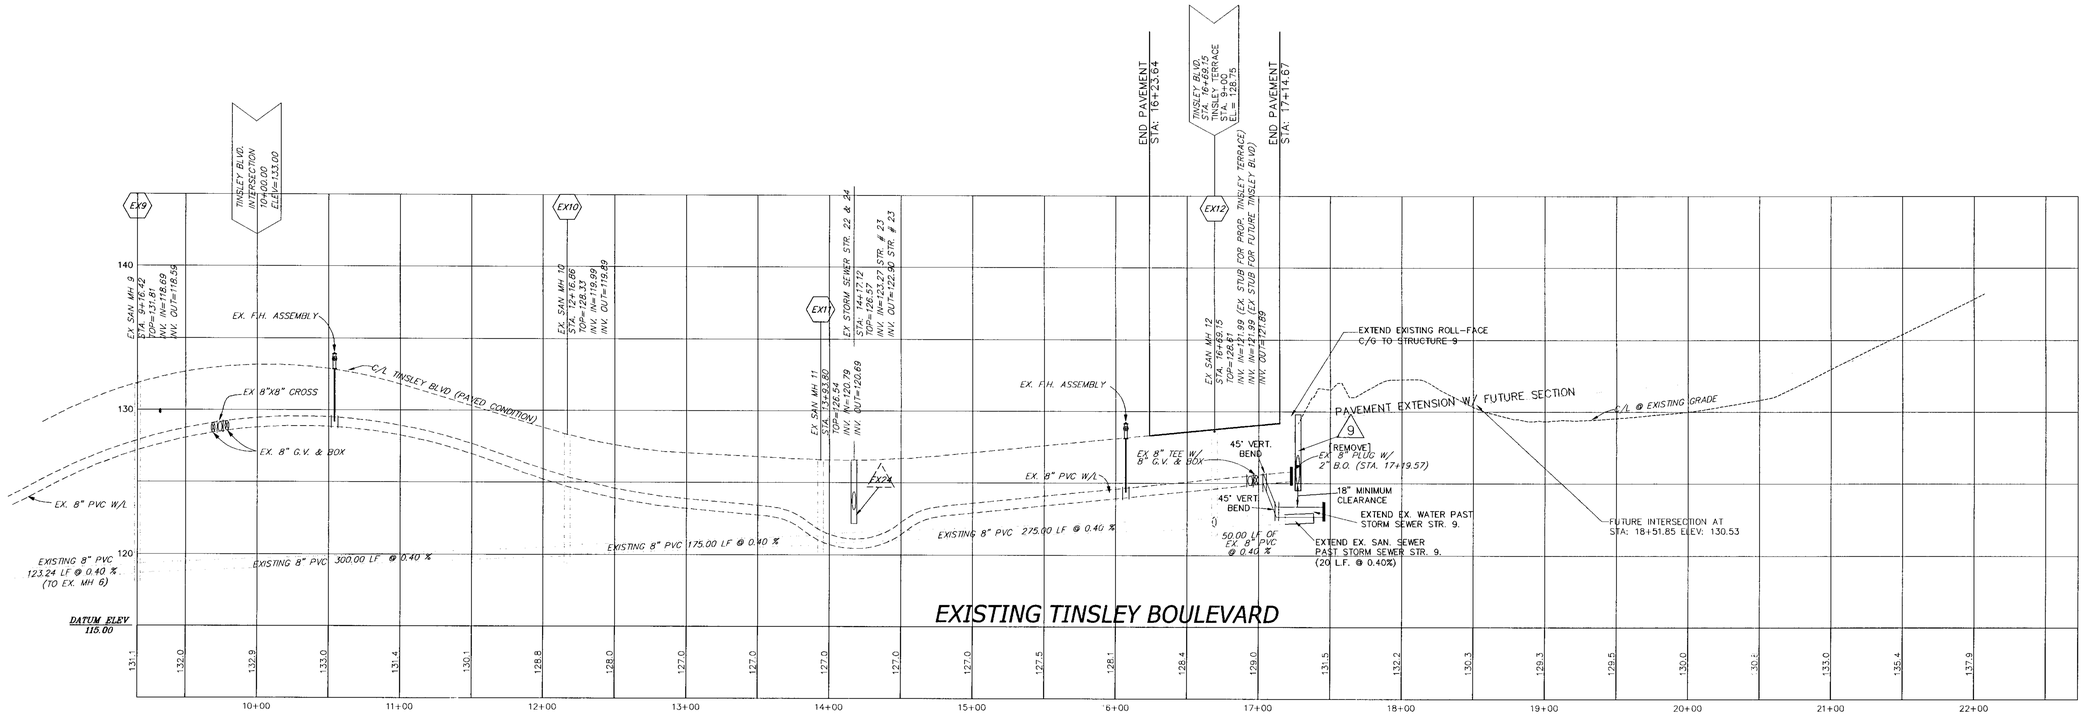

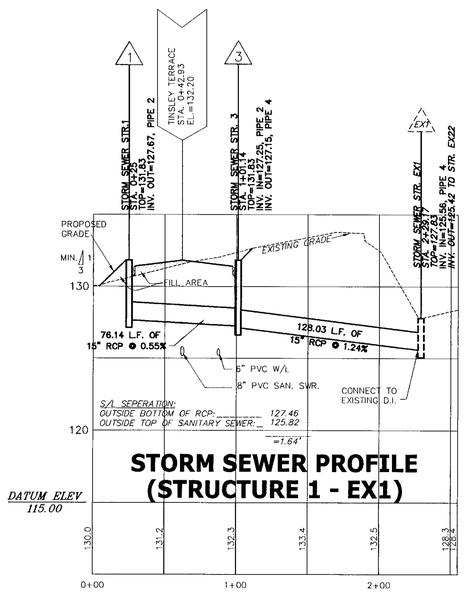

STORM SEWER PROFILE (STRUCTURE 1 - EX1)

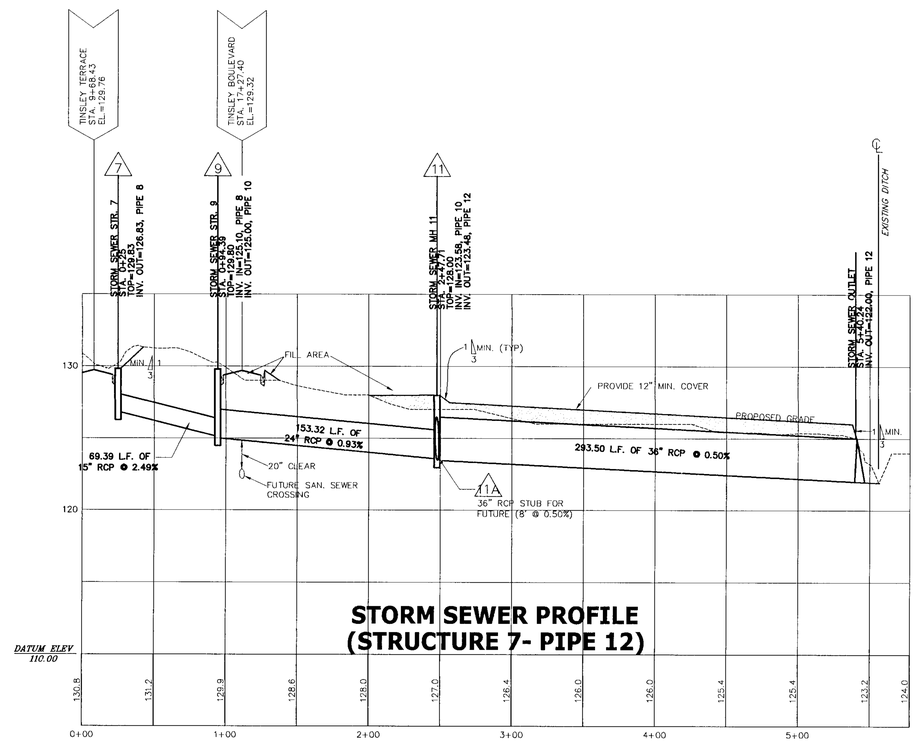

STORM SEWER PROFILE (STRUCTURE 7- PIPE 12)

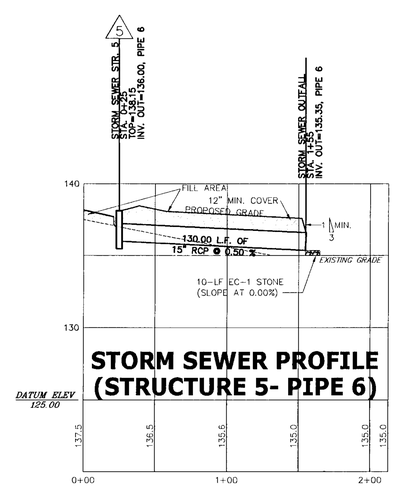

STORM SEWER PROFILE (STRUCTURE 5- PIPE 6)

GRAPHIC SCALE

(IN FEET)
1 inch = 50 ft.

KEY

- 25' RIGHT
- C/L EX. GRADE
- 25' LEFT
- C/L PROP. GRADE
- S.S.D.=STOPPING SIGHT DISTANCE

SCALE:

HORIZONTAL: 1"=50'
VERTICAL: 1"=5'

COMMONWEALTH OF VIRGINIA
STEVEN M. WORTHINGTON
032863
6 JULY 2003
PROFESSIONAL ENGINEER

VIRGINIA | NORTH CAROLINA | WEST VIRGINIA
THIS DRAWING PREPARED AT THE
TIMMONS GROUP OFFICE
4260 Crossings Blvd | Prince George, VA 23875
TEL 804.541.6600 FAX 804.751.0798 www.timmons.com

YOUR VISION ACHIEVED THROUGH OURS.

Site Development | Residential | Infrastructure | Technology

REVISION DESCRIPTION	DATE
REVISED PER COUNTY COMMENTS	7/07/03

DATE 2/24/03
DRAWN BY JMD
DESIGNED BY SMW
CHECKED BY SMW
SCALE AS NOTED

TIMMONS GROUP

TINSLEY CHARTER SECTION 2

PROFILES

JOB NO. 20822
SHEET NO. 4

These plans and associated documents are the exclusive property of TIMMONS GROUP and may not be reproduced in whole or in part and shall not be used for any purpose whatsoever, inclusive, but not limited to construction, bidding, and/or construction staking without the express written consent of TIMMONS GROUP.