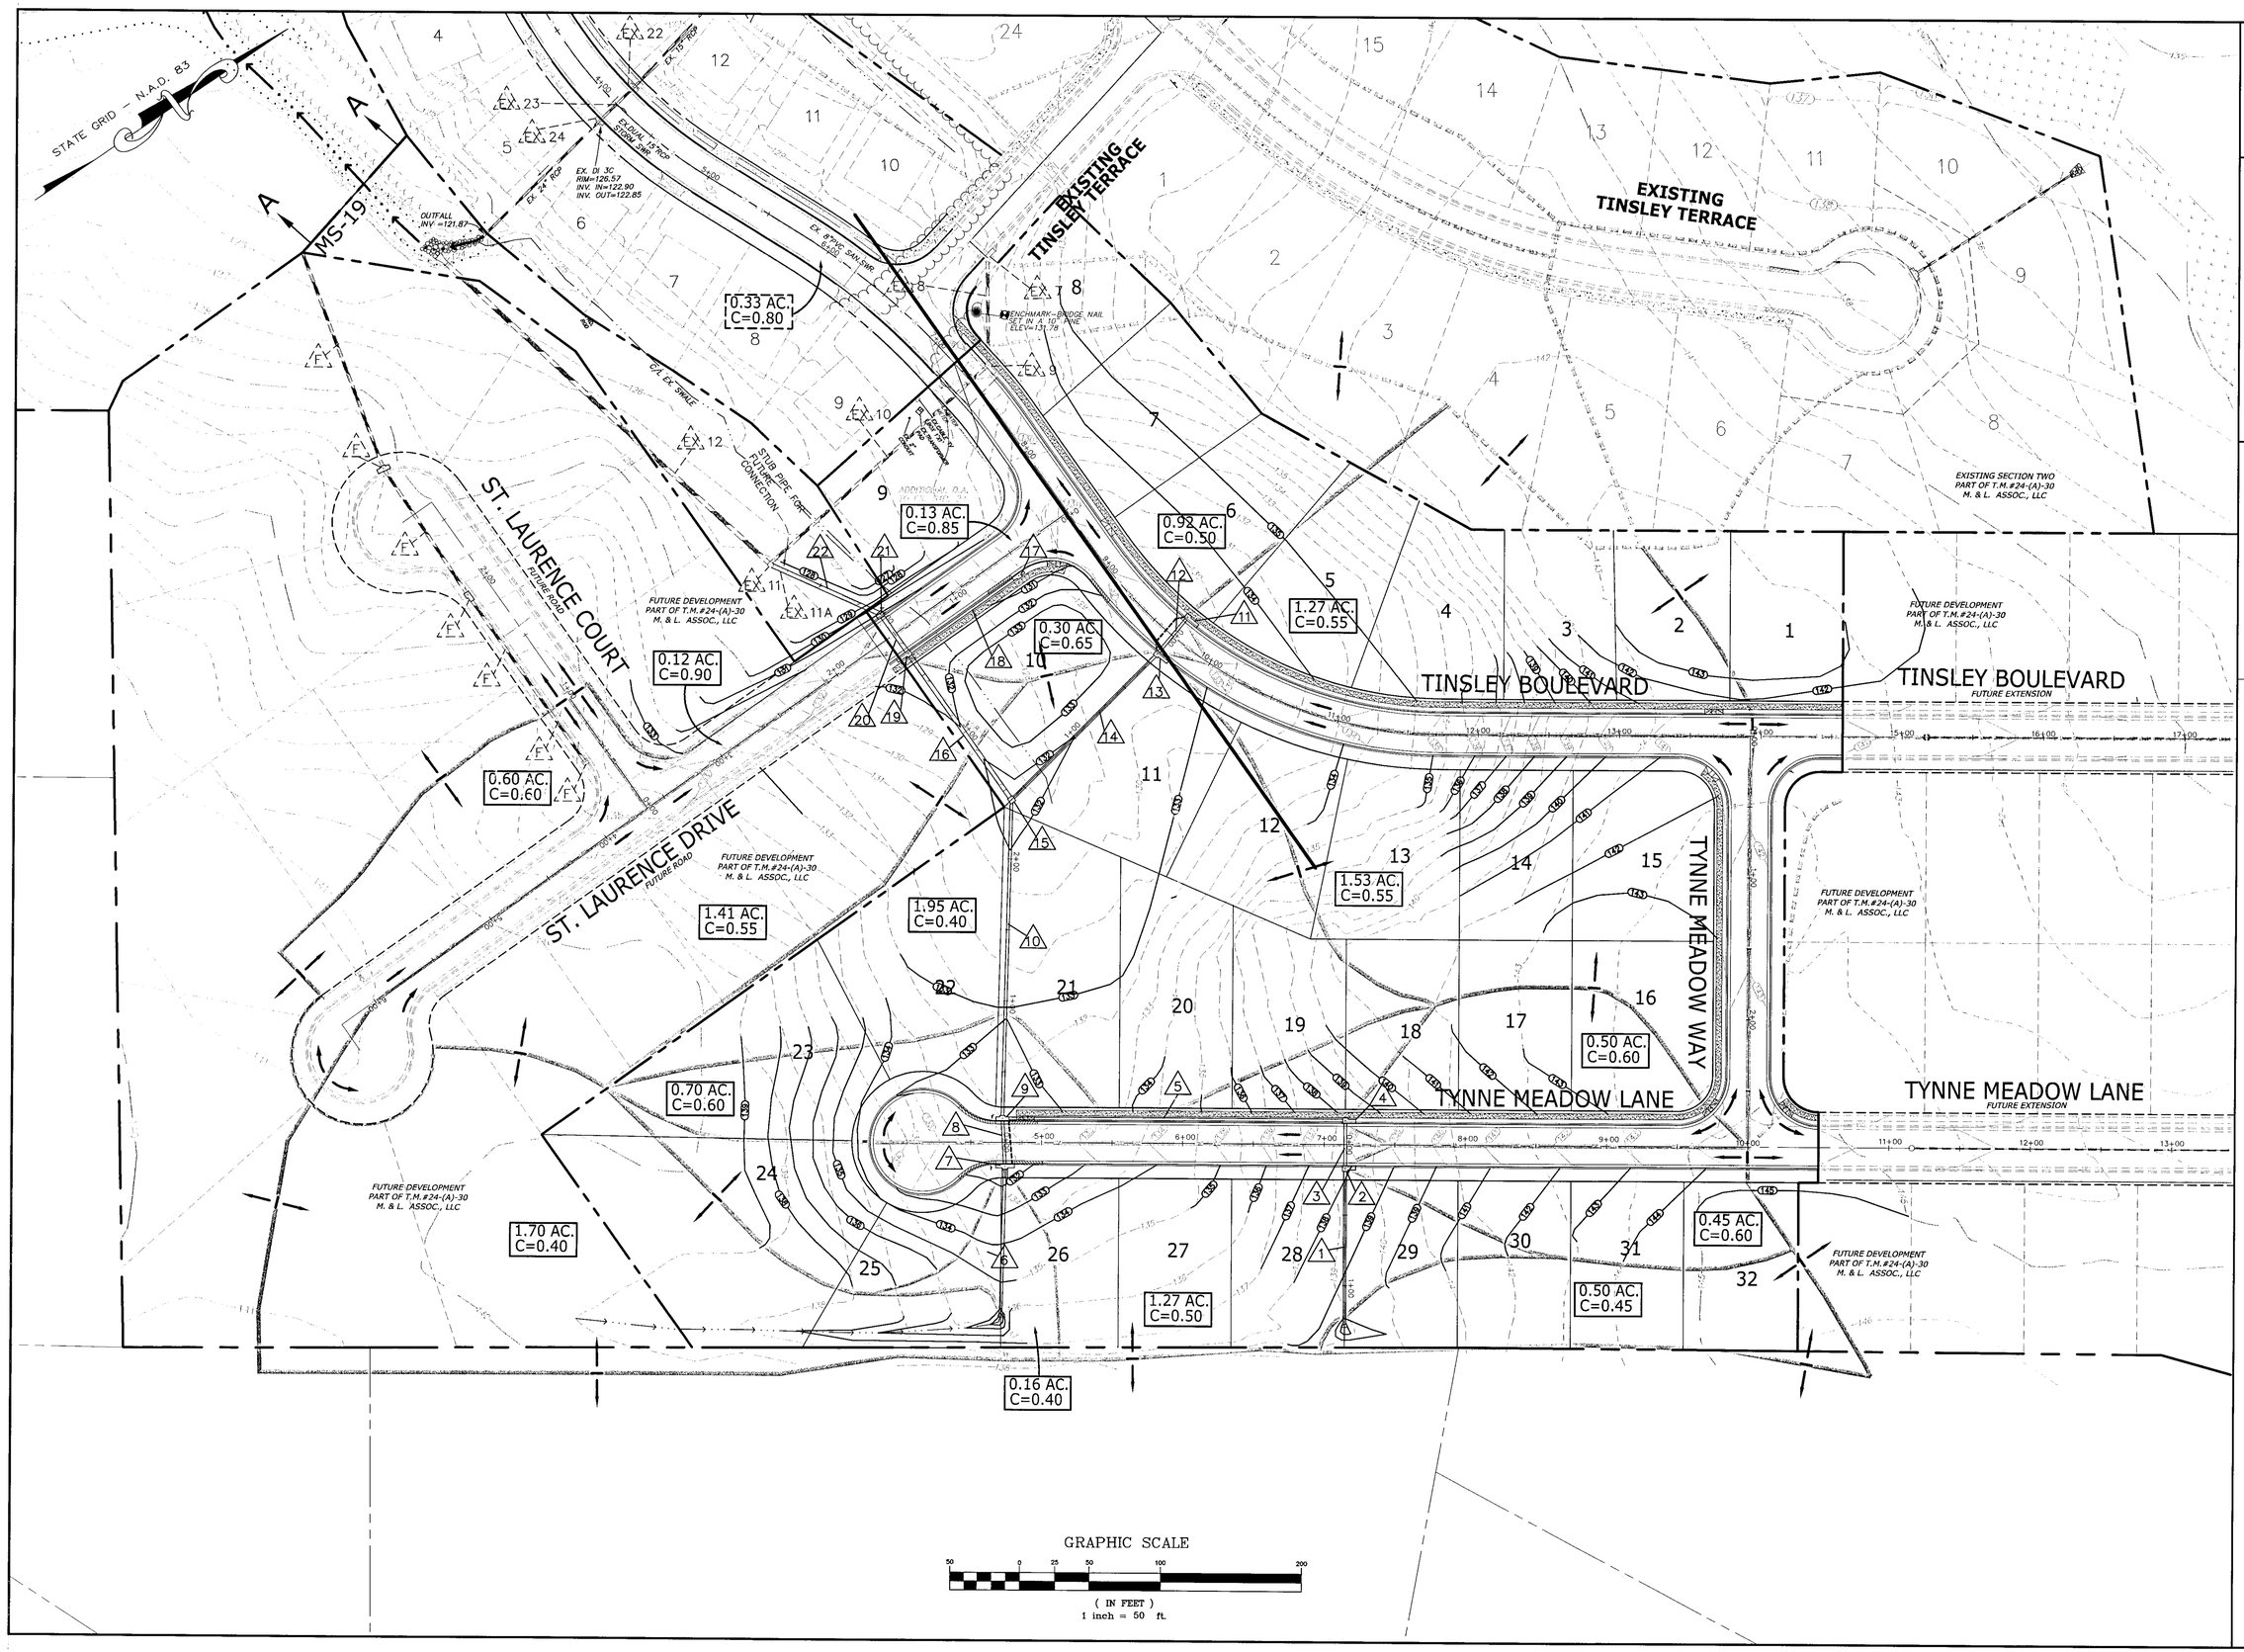

COMMONWEALTH OF VIRGINIA
DERRICK A. JOHNSON
No. 24761
05-23-05
PROFESSIONAL ENGINEER

VIRGINIA | NORTH CAROLINA | WEST VIRGINIA

THIS DRAWING PREPARED AT THE
PRINCE GEORGE OFFICE
4260 Crossings Blvd / Prince George, VA 23875
TEL: 804-541-8600 FAX: 804-751-0790 www.timmons.com

YOUR VISION ACHIEVED THROUGH OURS.

Site Development | Residential | Infrastructure | Technology

DATE	REVISION DESCRIPTION
04-08-2005	ADDED MS-19 CROSS SECTION, END OF EX. STR. 12
05-23-2005	CHANGED ROAD NAME AT CROSS-OVER TO TYNNE MEADOW WAY

DATE	10-05-2004
DRAWN BY	L. GILLIAM
DESIGNED BY	D. JOHNSON
CHECKED BY	
SCALE	AS SHOWN

TIMMONS GROUP

TINSLEY CHARTER * SECTION 3

BLAND DISTRICT * PRINCE GEORGE COUNTY, VIRGINIA

GRADING & DRAINAGE ANALYSIS PLAN

JOB NO.	21854
SHEET NO.	6

These plans and associated documents are the exclusive property of TIMMONS GROUP and may not be reproduced in whole or in part and shall not be used for any purpose whatsoever, inclusive, but not limited to construction, bidding, and/or construction staking without the express written consent of TIMMONS GROUP.