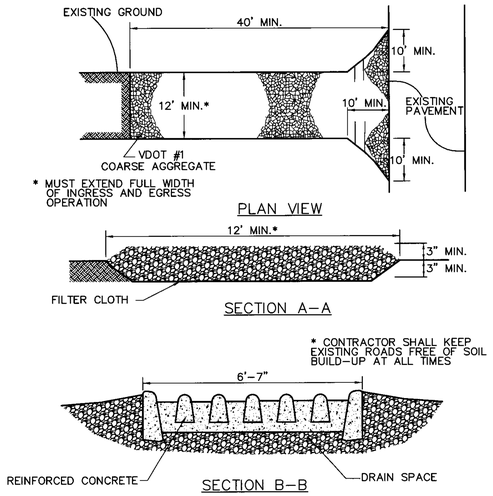

1 CONSTRUCTION ENTRANCE
No Scale

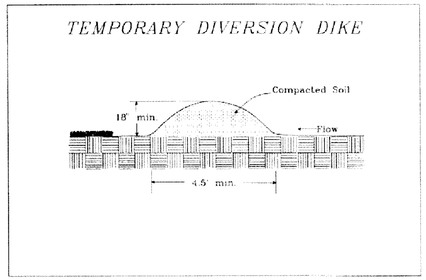

Source: Va. DSWC

Plate 3.09-1

2 TEMPORARY DIVERSION DIKE
No Scale

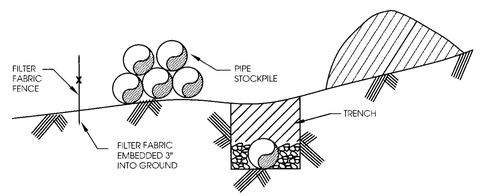

NOTE: AN ACCEPTABLE ALTERNATE TO FILTER FABRIC FENCE IS A LINE OF STAKED STRAW BALES

3 EROSION CONTROL TRENCHING DETAIL
No Scale

1992 3.07

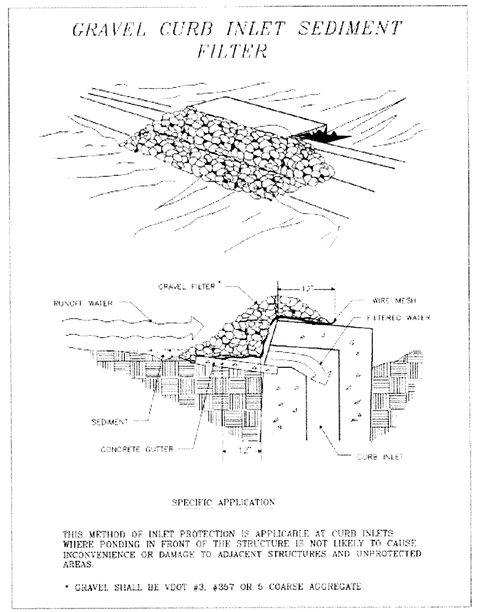

Source: Va. DSWC

Plate 3.07-6

4 TEMPORARY DIVERSION DIKE
No Scale

1992 3.08

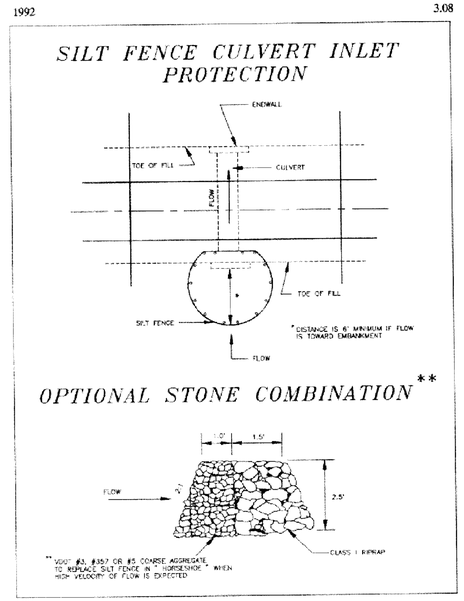

Source: Adapted from VDOT Standard Sheets and Va. DSWC

Plate 3.08-1

5 CULVERT INLET PROTECTION
No Scale

1992 3.13

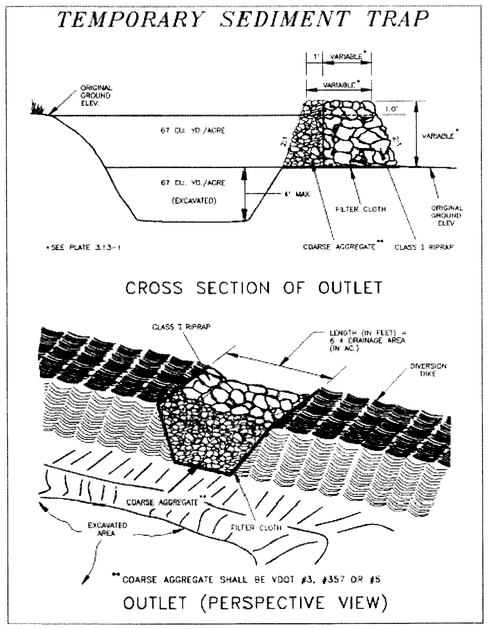

Source: Va. DSWC

Plate 3.13-2

6 TEMPORARY SEDIMENT TRAP
No Scale

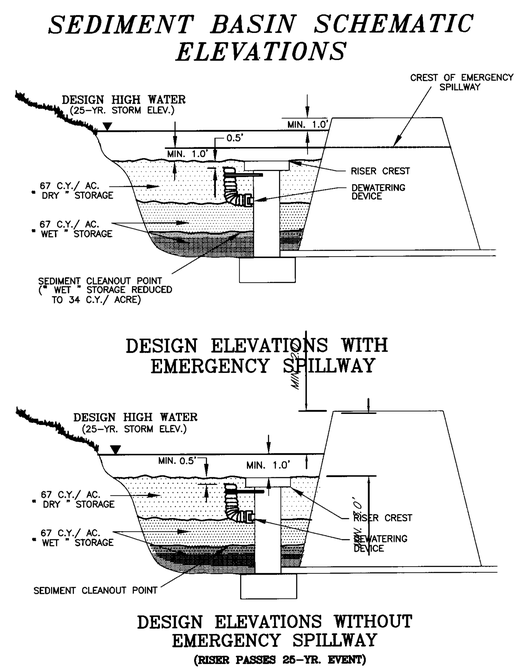

SOURCE: VA. DSWC

PLATE. 3.14-2

7 SEDIMENT BASIN
No Scale

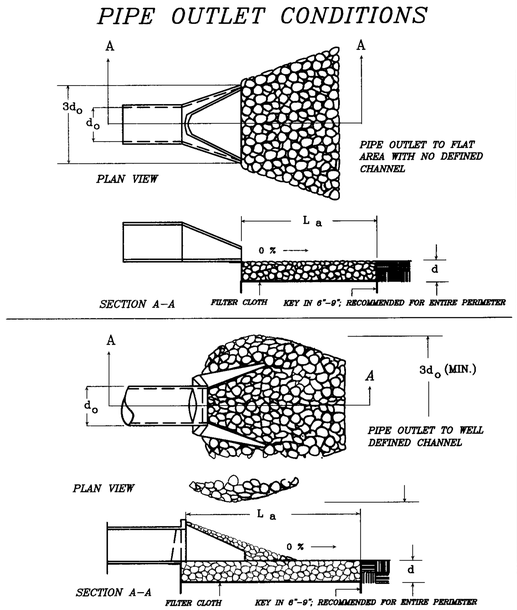

NOTES: 1. APRON LINING MAY BE RIPRAP, GROUTED RIPRAP, GABION BASKET, OR CONCRETE.
2. La IS THE LENGTH OF THE RIPRAP APRON AS CALCULATED USING PLATES 3.18–3 AND 3.18–4.
3. d = 1.5 TIMES THE MAXIMUM STONE DIAMETER, BUT NOT LESS THAN 6 INCHES.

Source: Va. DSWC

Plate 3.18–1

NOTE: FILTER FABRIC REQUIRED UNDER ALL RIP–RAP.

8 OUTLET PROTECTION DETAILS
No Scale

sekivsolutions
OPTIMIZING YOUR DEVELOPMENT WORLD
14207 POND CHASE PLACE | MIDLOTHIAN, VA | 23113
TELEPHONE NO. 804.938.8864 | www.sekivsolutions.com

QUALITY ASSURANCE : STUART LITTLE
PROJECT MANAGER : CHRIS THOMPSON
PROJECT NO. : 1O106
SCALE : AS SHOWN

COMMONWEALTH OF VIRGINIA
Stuart G. Little
Lic. No. 39974
04/7/14
PROFESSIONAL ENGINEER

DATE : APRIL 7, 2014

REVISION BLOCK

DATE	DESCRIPTION

MWC DEVELOPMENT, LLC
P.O. BOX 694
PRINCE GEORGE, VA 23875
CONTACT: KRIS CUTLER

TINSLEY CHARTER SUBDIVISION - SECTIONS 6, 7 AND 8

EROSION CONTROL NOTES AND DETAILS

SHEET NO.

C4.2