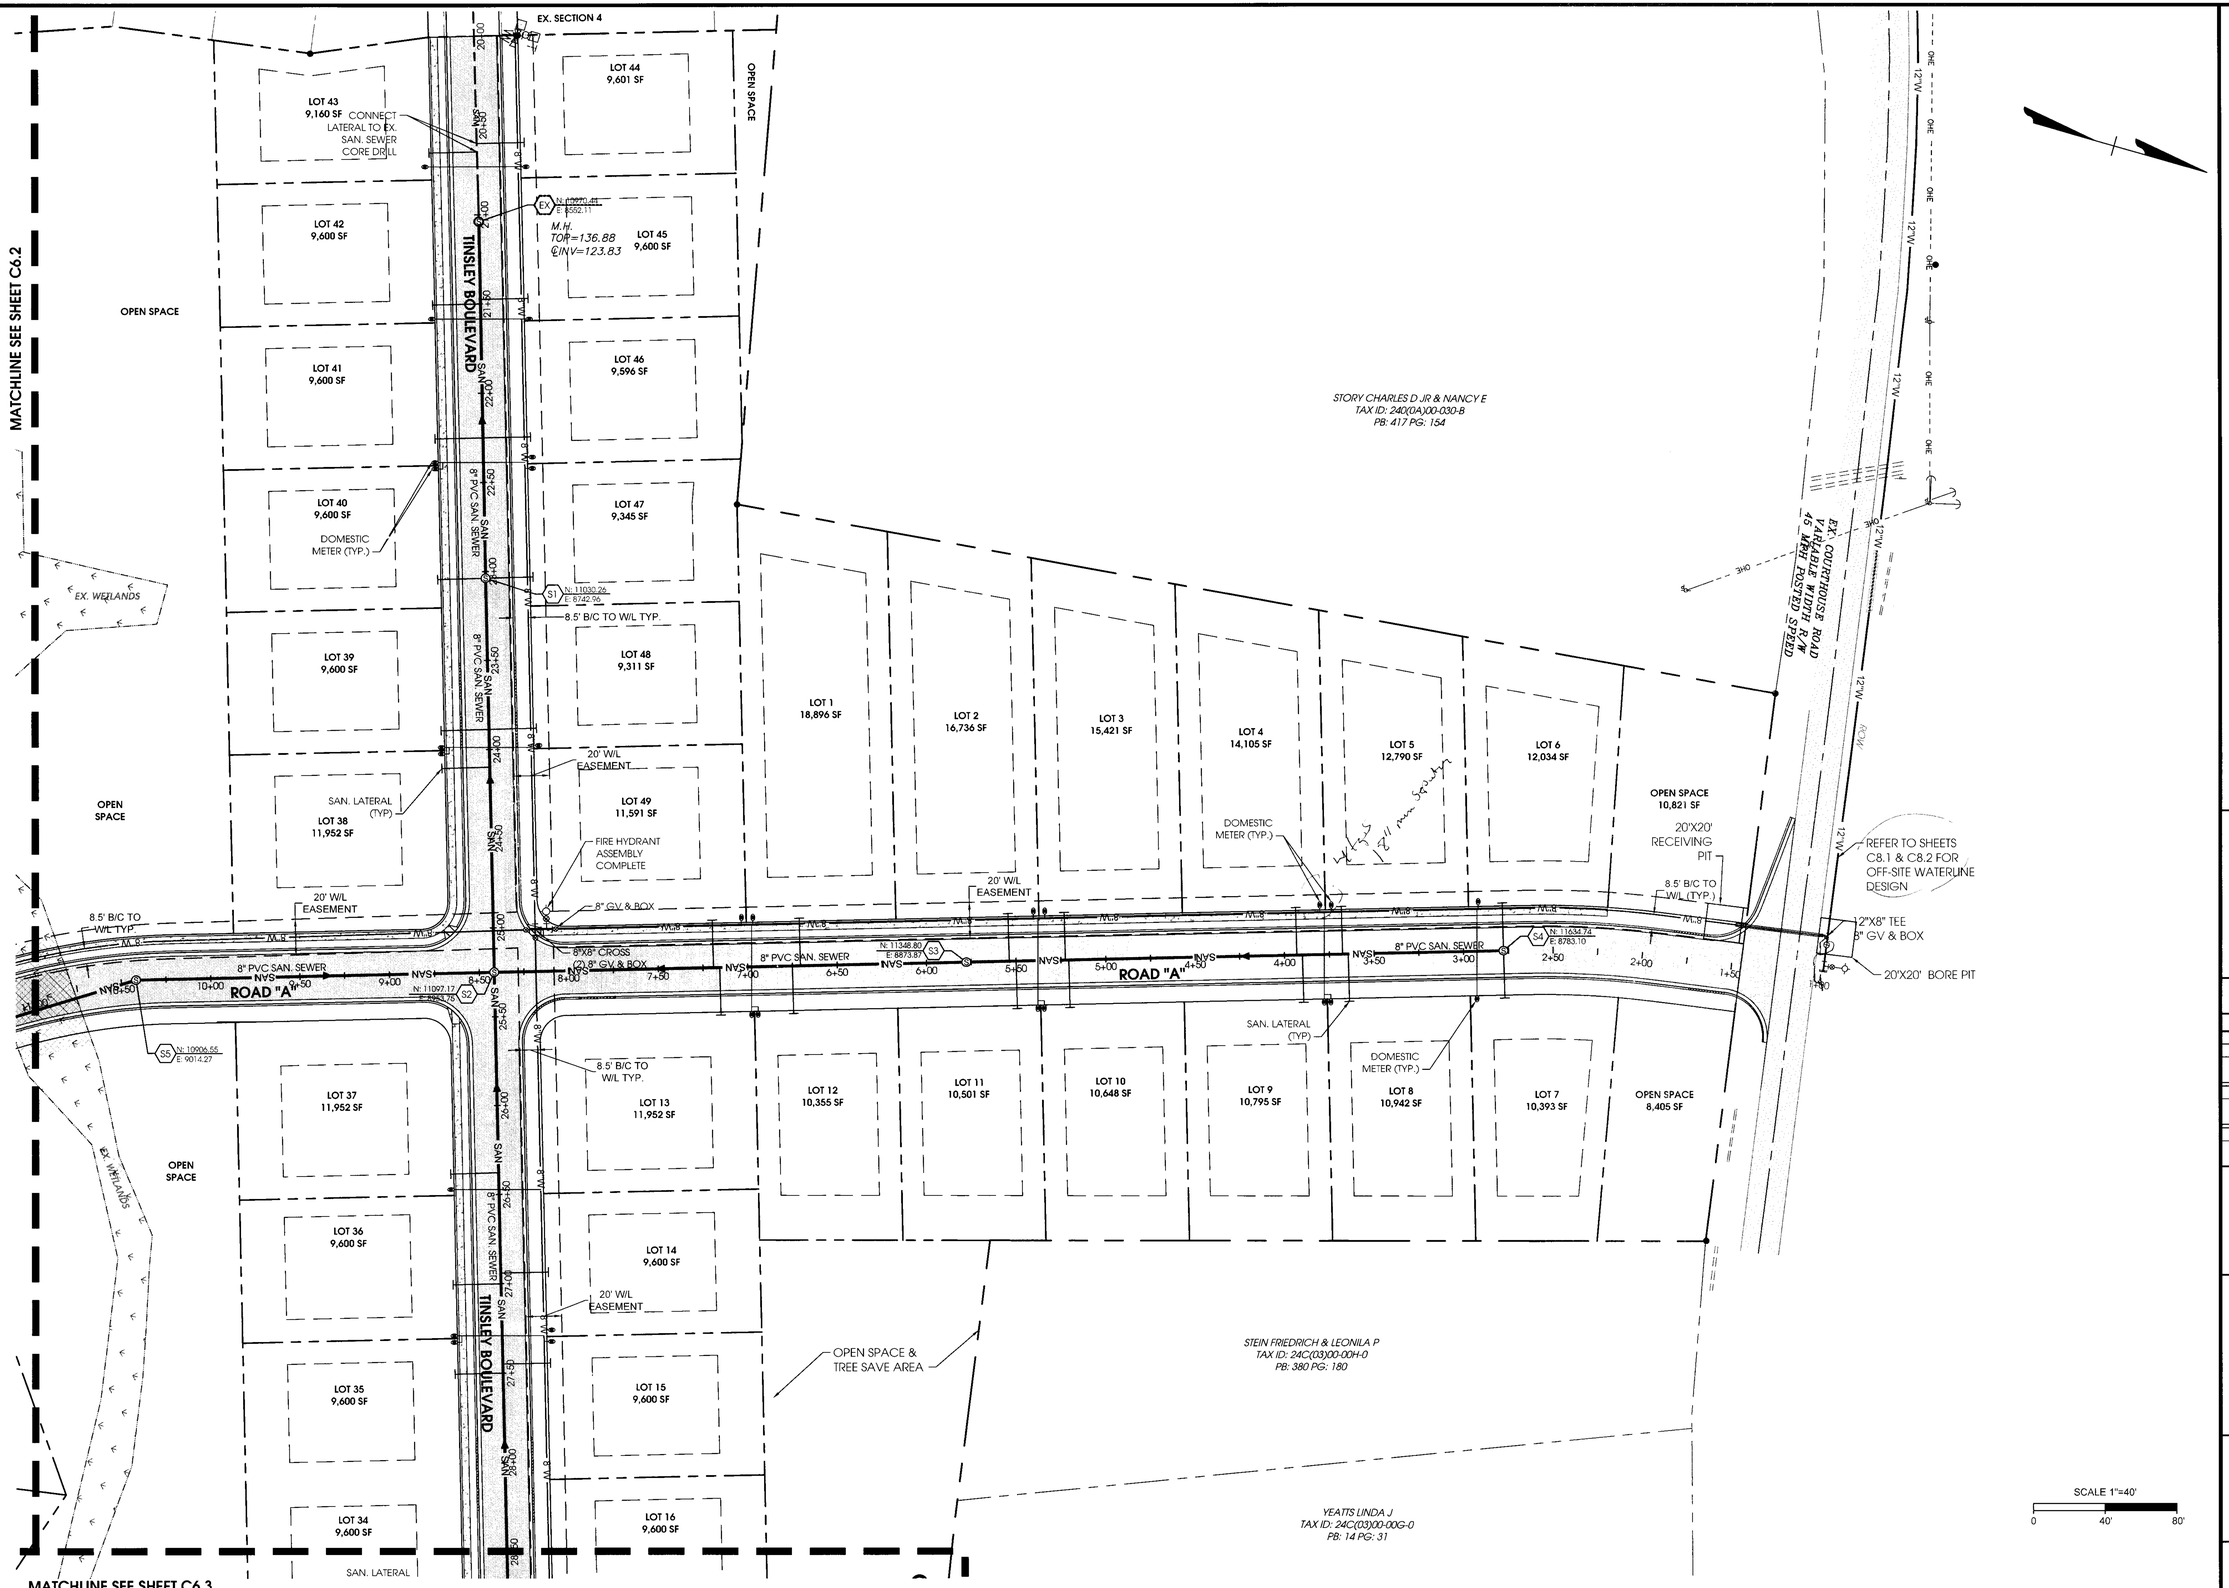


sekivsolutions
OPTIMIZING YOUR DEVELOPMENT WORLD
14207 POND CHASE PLACE | MIDLOTHIAN, VA | 23113
TELEPHONE NO. 804.938.8864 | www.sekivsolutions.com

SCALE : AS SHOWN | PROJECT NO. : 10106 | PROJECT MANAGER : CHRIS THOMPSON | QUALITY ASSURANCE : STUART LITTLE

COMMONWEALTH OF VIRGINIA
Stuart G. Little
Lic. No. 39974
04/7/14
PROFESSIONAL ENGINEER

DATE : APRIL 7, 2014

| REVISION BLOCK | |
|---|---|
| DATE | DESCRIPTION |
| - | - |

MWC DEVELOPMENT, LLC
P.O. BOX 694
PRINCE GEORGE, VA 23875
CONTACT: KRIS CUTLER

# TINSLEY CHARTER SUBDIVISION - SECTIONS 6, 7 AND 8

## UTILITY PLAN

SHEET NO.
C6.1