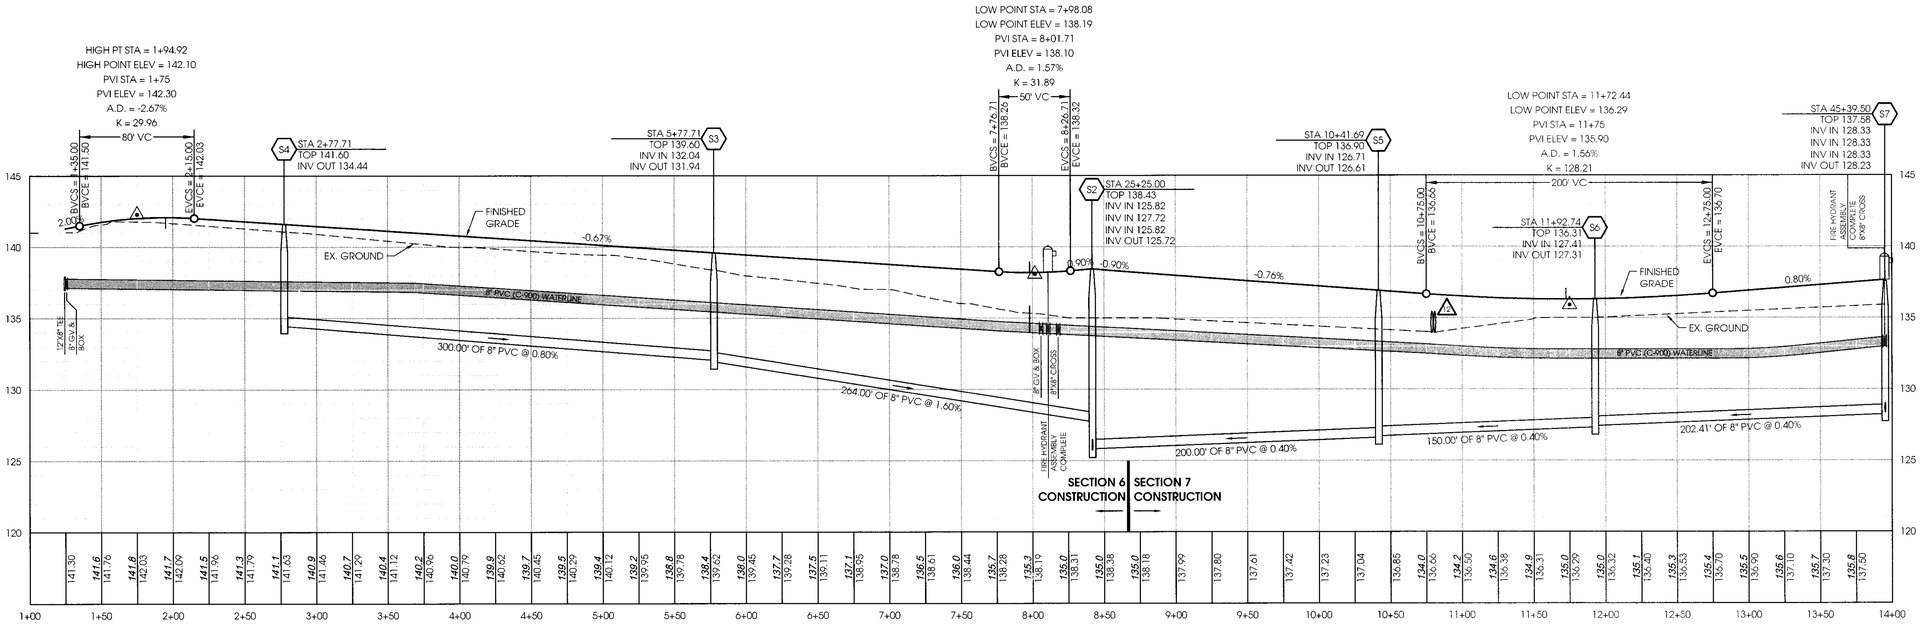

"ROAD A" PROFILE SECTION 6 & SECTION 7

HOR. SCALE: 1"=50'
VERT. SCALE: 1"=5'

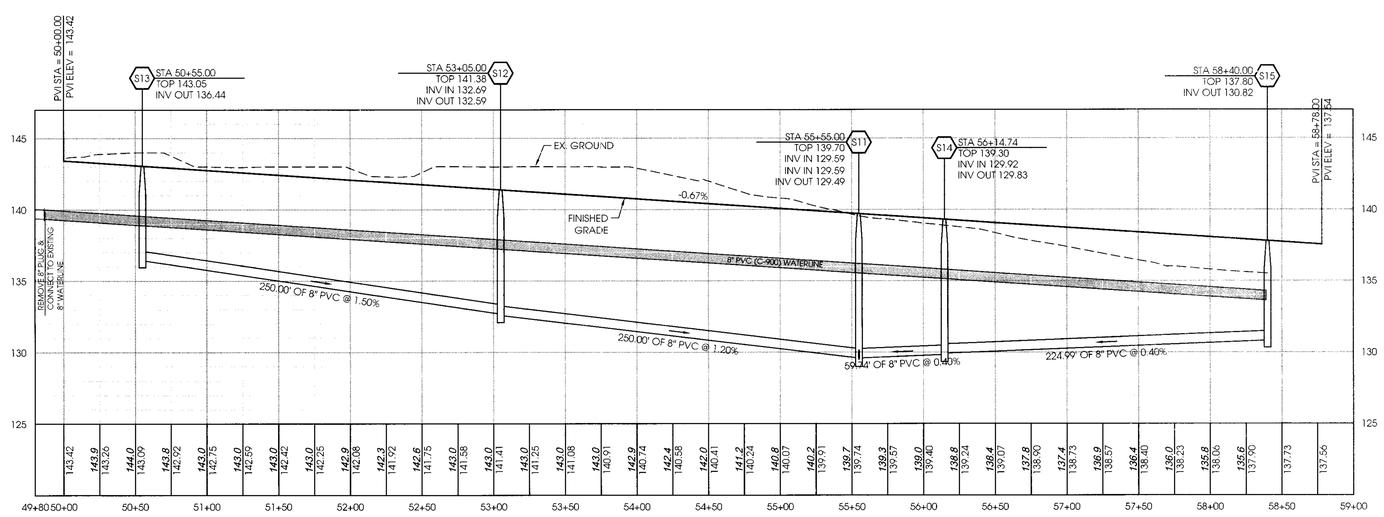

TYNEE MEADOW LANE PROFILE - SECTION 7

HOR. SCALE: 1"=50'
VERT. SCALE: 1"=5'

sekivsolutions
OPTIMIZING YOUR DEVELOPMENT WORLD
14207 POND CHASE PLACE | MIDLOTHIAN, VA | 23113
TELEPHONE NO. 804.938.8864 | www.sekivsolutions.com

QUALITY ASSURANCE : STUART LITTLE

PROJECT MANAGER : CHRIS THOMPSON

PROJECT NO. : 10106

SCALE : AS SHOWN

COMMONWEALTH OF VIRGINIA
Stuart G. Little
Lic. No. 39974
04/7/14
PROFESSIONAL ENGINEER

DATE : APRIL 7, 2014

REVISION BLOCK

DATE	DESCRIPTION
-	-

MWC DEVELOPMENT, LLC
P.O. BOX 694
PRINCE GEORGE, VA 23875
CONTACT: KRIS CUTLER

TINSLEY CHARTER SUBDIVISION - SECTIONS 6, 7 AND 8

ROAD PROFILES

SHEET NO.

C8.1