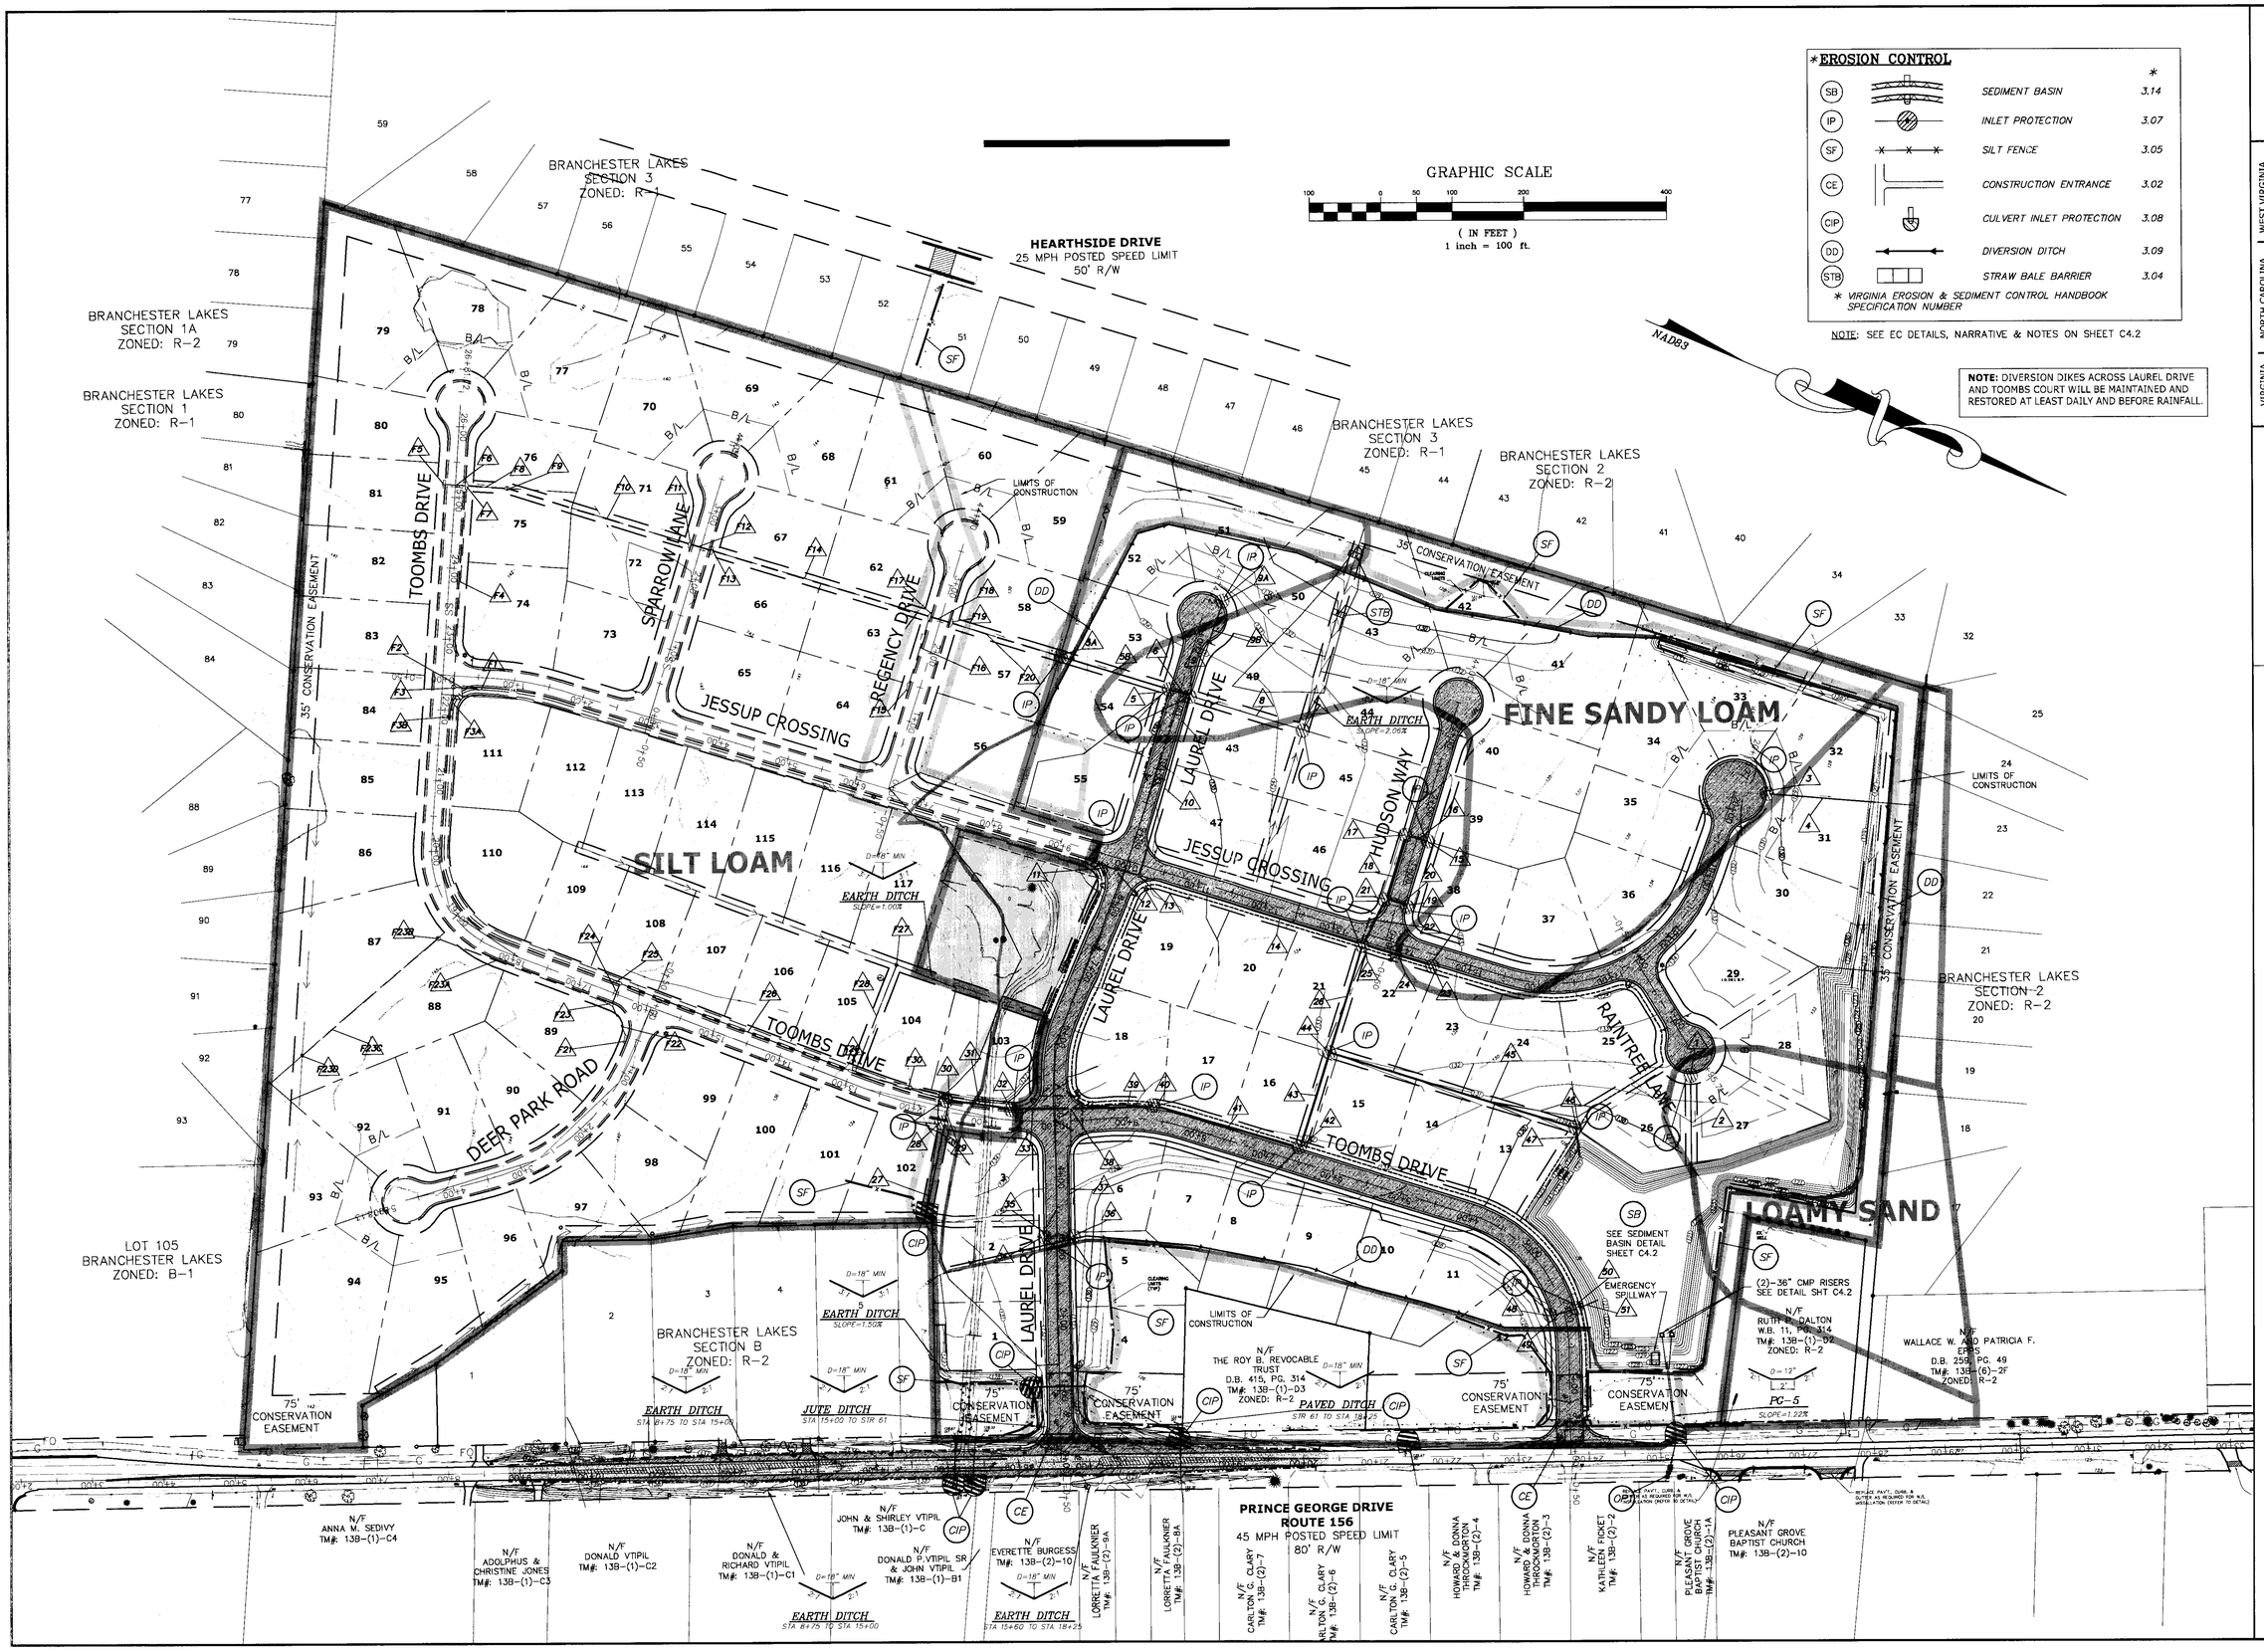

*EROSION CONTROL

		*
SB	SEDIMENT BASIN	3.14
IP	INLET PROTECTION	3.07
SF	SILT FENCE	3.05
CE	CONSTRUCTION ENTRANCE	3.02
CIP	CULVERT INLET PROTECTION	3.08
DD	DIVERSION DITCH	3.09
STB	STRAW BALE BARRIER	3.04

* VIRGINIA EROSION & SEDIMENT CONTROL HANDBOOK SPECIFICATION NUMBER

NOTE: SEE EC DETAILS, NARRATIVE & NOTES ON SHEET C4.2

NOTE: DIVERSION DIKES ACROSS LAUREL DRIVE AND TOOMBS COURT WILL BE MAINTAINED AND RESTORED AT LEAST DAILY AND BEFORE RAINFALL.

COMMONWEALTH OF VIRGINIA
DERRICK A. JOHNSON
Lic. No. 24761
10-16-06
PROFESSIONAL ENGINEER

VIRGINIA | NORTH CAROLINA | WEST VIRGINIA
THIS DRAWING PREPARED AT THE
PRINCE GEORGE OFFICE
4260 Crossings Blvd | Prince George, VA 23875
TEL 804.541.6600 FAX 804.751.0798 www.timmons.com

YOUR VISION ACHIEVED THROUGH OURS.

Site Development | Residential | Infrastructure | Technology

DATE	REVISION DESCRIPTION
8-30-05	COUNTY & VDOT COMMENTS
11-07-05	COUNTY & VDOT COMMENTS
1-12-06	COUNTY & VDOT COMMENTS
02-16-06	COUNTY & VDOT COMMENTS

DATE	6-20-05
DRAWN BY	K.HALPAUS
DESIGNED BY	K.HALPAUS
CHECKED BY	D. JOHNSON
SCALE	1"=100'

TIMMONS GROUP

TOOMBS SUBDIVISION

BLAND DISTRICT * PRINCE GEORGE COUNTY, VIRGINIA

EROSION CONTROL PLAN

JOB NO. 22247

SHEET NO. C4.1

These plans and associated documents are the exclusive property of TIMMONS GROUP and may not be reproduced in whole or in part and shall not be used for any purpose whatsoever, inclusive, but not limited to construction, bidding, and/or construction staking without the express written consent of TIMMONS GROUP.