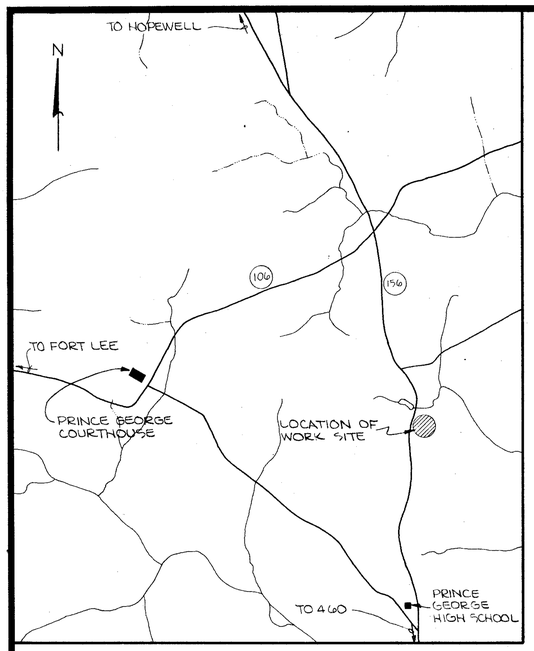

VICINITY MAP

SCALE: 1" = 2000'

BENNIES MOBILE HOME PARK

SANITARY SEWER TO UBWWCS

RT. 156 (ROUTE 3 BOX 41-B) PRINCE GEORGE, VIRGINIA

NOVEMBER 12, 1976

AUSTIN BROCKENBROUGH & ASSOCIATES
CONSULTING ENGINEERS
RICHMOND, VIRGINIA

LIST OF DRAWINGS

SHEET	TITLE
1	LOCATION PLAN
2	PLAN & PROFILE
3	PLAN, PROFILE, & DETAILS

COMMONWEALTH OF VIRGINIA
A. B. SADLER, JR.
CERTIFICATE No. 2934
CERTIFIED PROFESSIONAL ENGINEER

AUSTIN BROCKENBROUGH AND ASSOCIATES
CONSULTING ENGINEERS
114 EAST CARY STREET RICHMOND, VIRGINIA

DATE 11-12-76	DESIGNED WFB	DRAWING NO. 1
SCALE AS NOTED	DRAWN LMB	OF THREE
COMM. NO. 76-79	APPROVED ABS	

FILE NO. B-2387