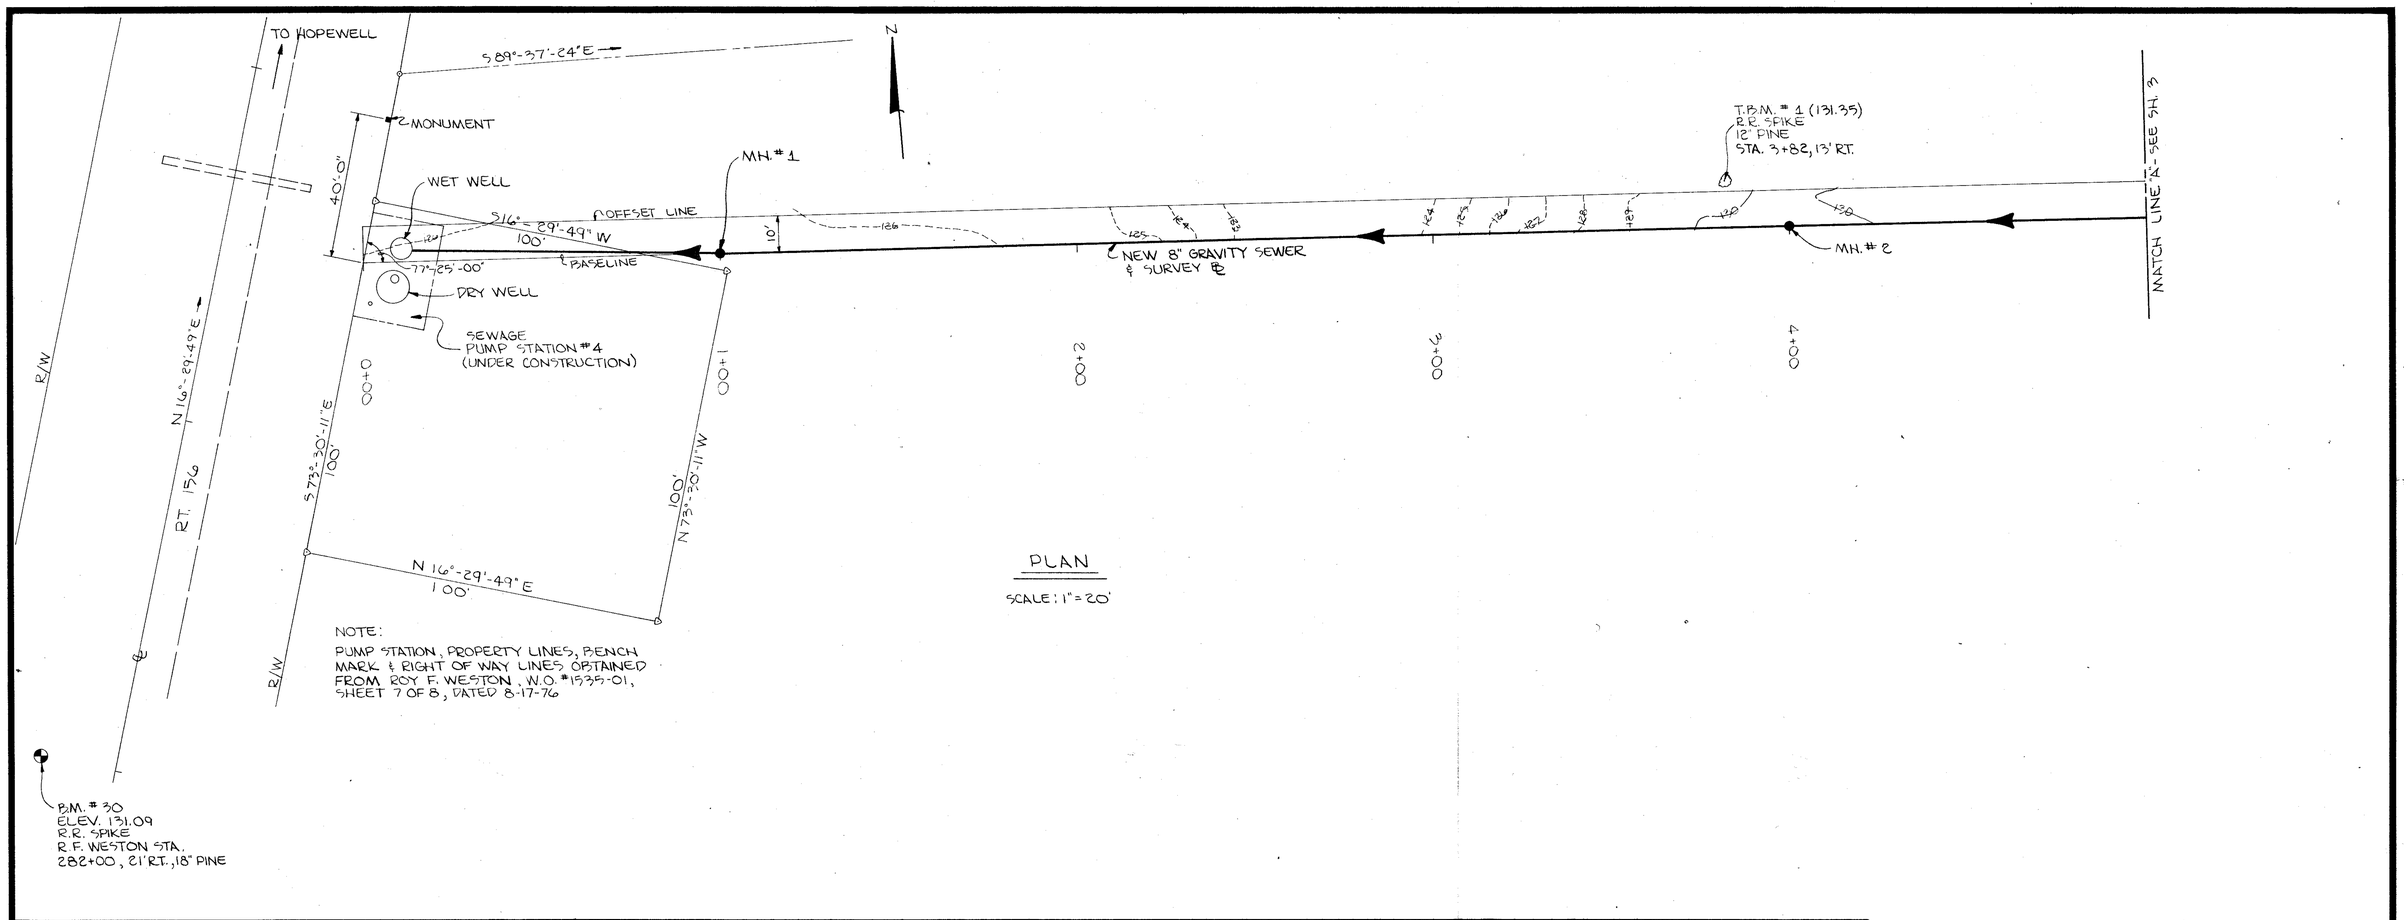

NOTE:
PUMP STATION, PROPERTY LINES, BENCH MARK & RIGHT OF WAY LINES OBTAINED FROM ROY F. WESTON, W.O. #1535-01, SHEET 7 OF 8, DATED 8-17-76

PLAN

SCALE: 1" = 20'

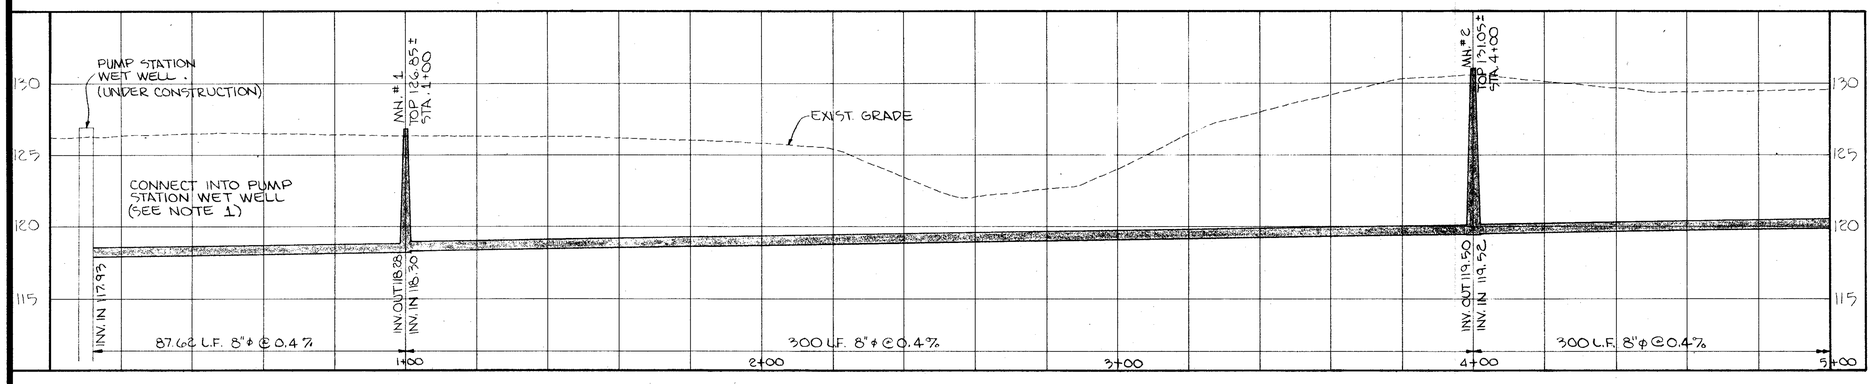

SEWER PROFILE

SCALE: 1" = 20' (HORIZ.)
1" = 5' (VERT.)

BENNIES MOBILE HOME PARK
SANITARY SEWER TO UBWWCS
PLAN & PROFILE

RT. 156 (ROUTE 3 BOX 41-B) PRINCE GEORGE, VIRGINIA

COMMONWEALTH OF VIRGINIA
A. B. SADLER, JR.
CERTIFICATE No. 2934
CERTIFIED PROFESSIONAL ENGINEER

AUSTIN BROCKENBROUGH AND ASSOCIATES
CONSULTING ENGINEERS
114 EAST CARY STREET RICHMOND, VIRGINIA

DATE 11-12-76	DESIGNED WFB	DRAWING NO. 2
SCALE AS NOTED	DRAWN LMB	OF THREE
COMM. NO. 76-79	APPROVED ABS	

FILE NO. B-2387