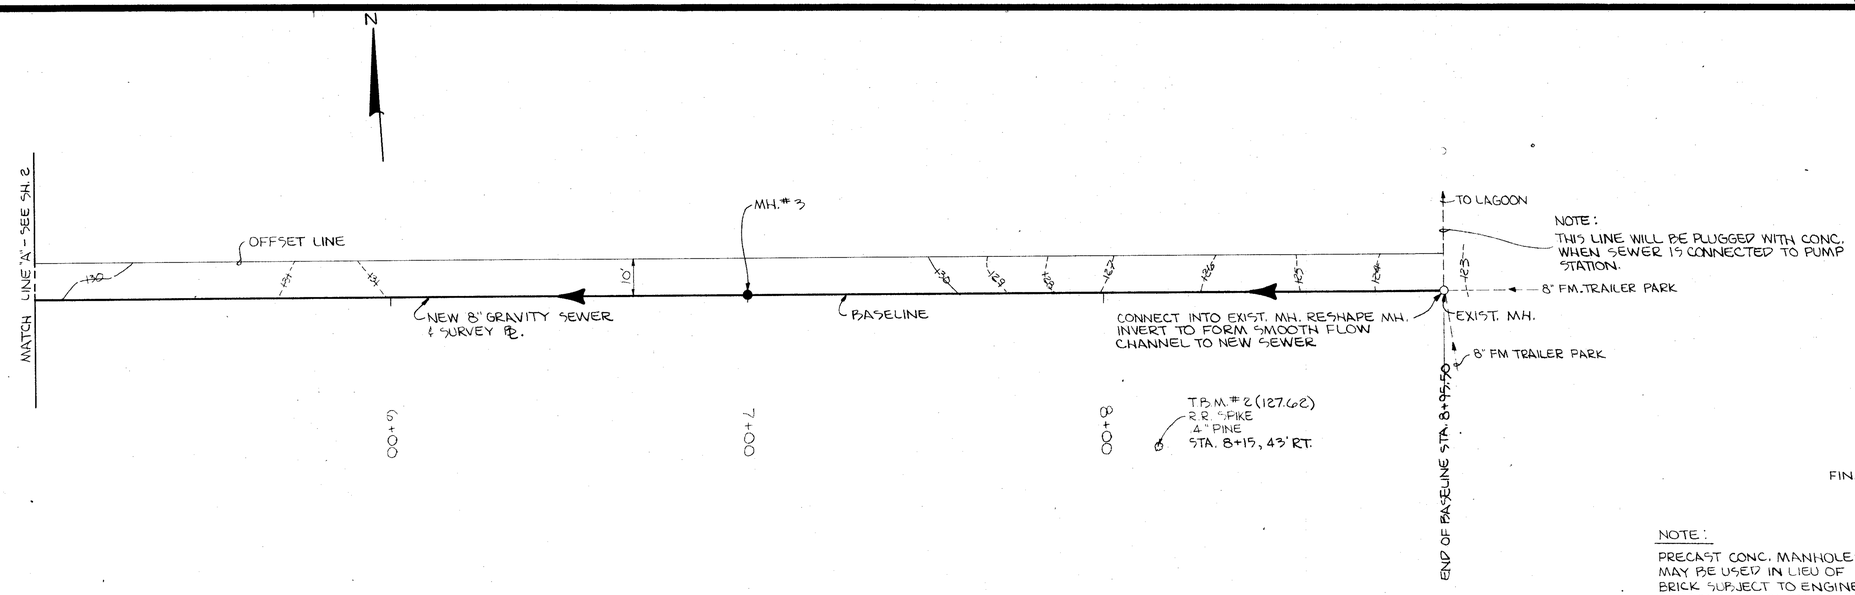

PLAN

SCALE : 1" = 20'-0"

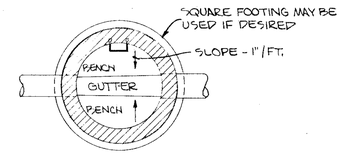

PLAN

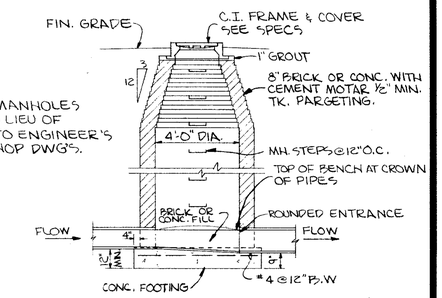

NOTE:

PRECAST CONC. MANHOLES MAY BE USED IN LIEU OF BRICK SUBJECT TO ENGINEER'S APPROVAL OF SHOP DWG'S.

SECTION

STANDARD MANHOLE

SCALE : NONE

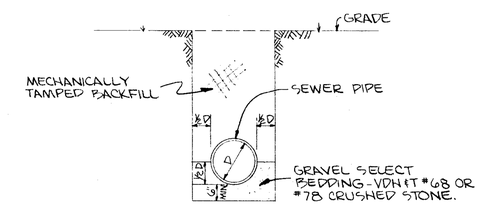

TRENCH DETAIL

SCALE : NONE

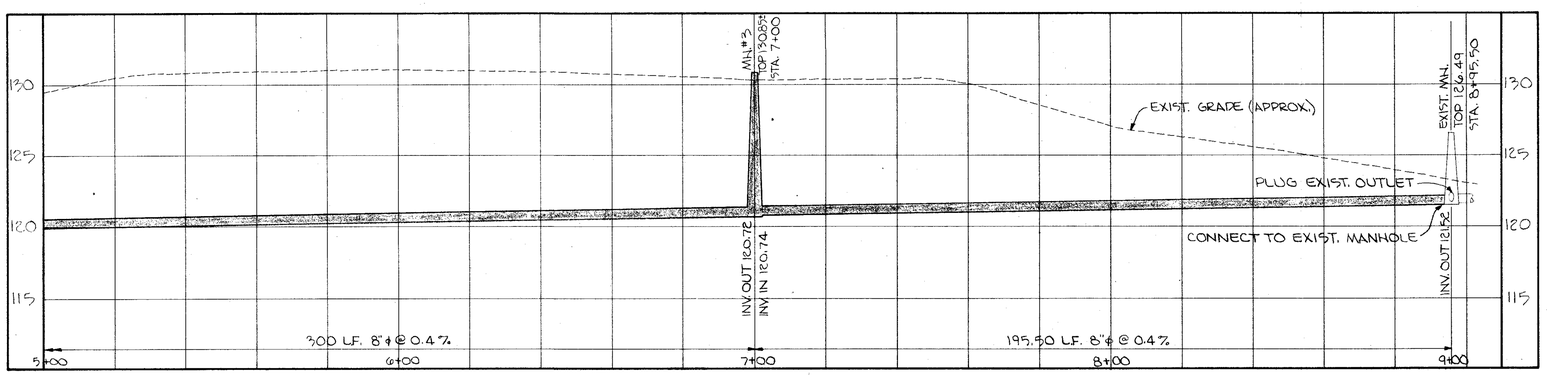

SEWER PROFILE

SCALE : 1" = 20' (HORIZ.)
1" = 5' (VERT.)

BENNIES MOBILE HOME PARK
SANITARY SEWER TO UBWWCS
PLAN, PROFILE, & DETAILS

RT. 156 (ROUTE 3 BOX 41-B) PRINCE GEORGE, VIRGINIA

COMMONWEALTH OF VIRGINIA
A. B. SADLER, JR.
CERTIFICATE No. 2934
CERTIFIED PROFESSIONAL ENGINEER

AUSTIN BROCKENBROUGH AND ASSOCIATES
CONSULTING ENGINEERS
114 EAST CARY STREET RICHMOND, VIRGINIA

DATE 11-12-76	DESIGNED WFB	DRAWING NO. 3
SCALE AS NOTED	DRAWN LMB	OF THREE
COMM. NO. 76-79	APPROVED ABS	

FILE NO. B-2387