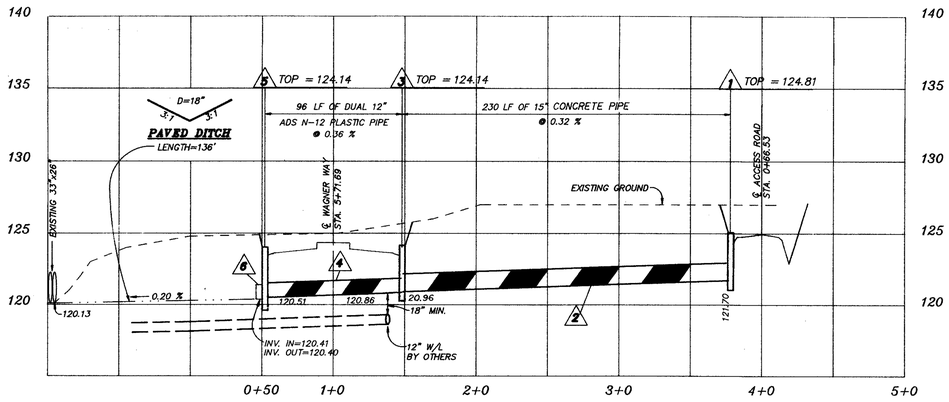

STORM SEWER

SCALE: HORZ.: 1"=50'
VERT.: 1"=5'

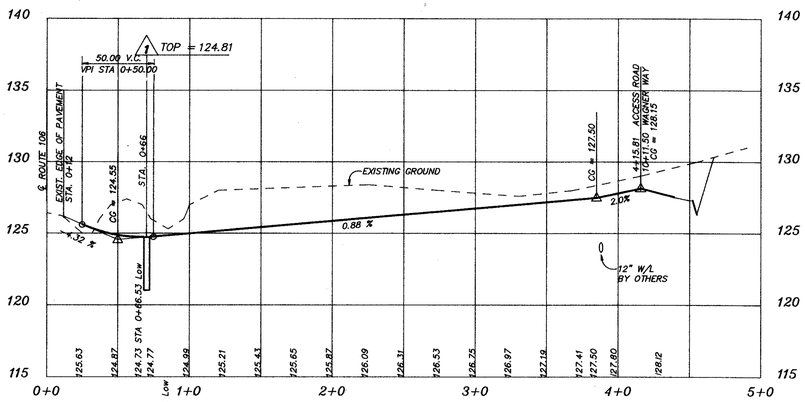

ACCESS ROAD

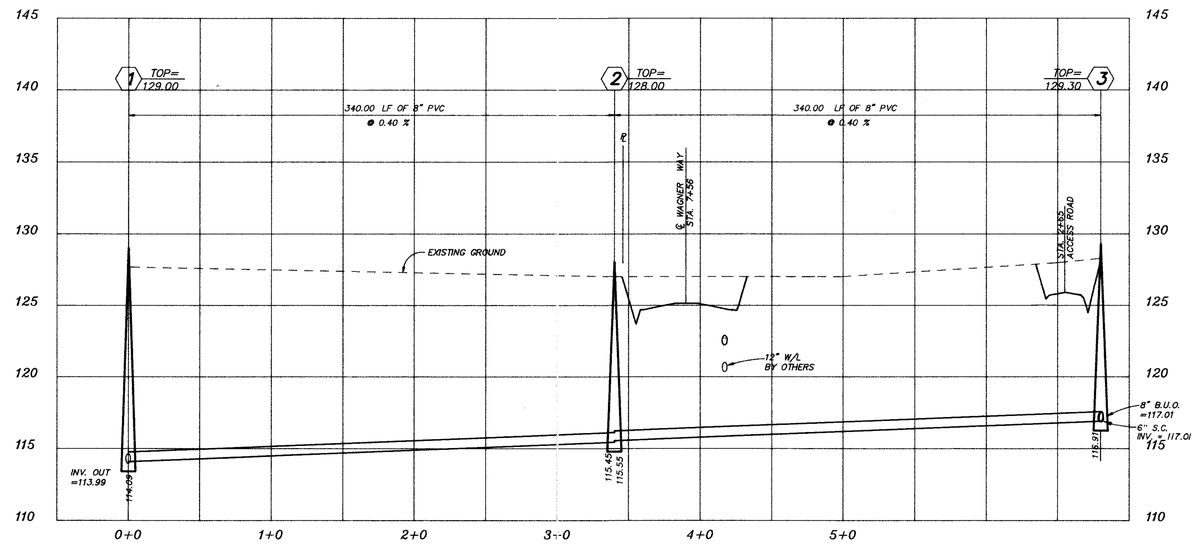

SANITARY SEWER

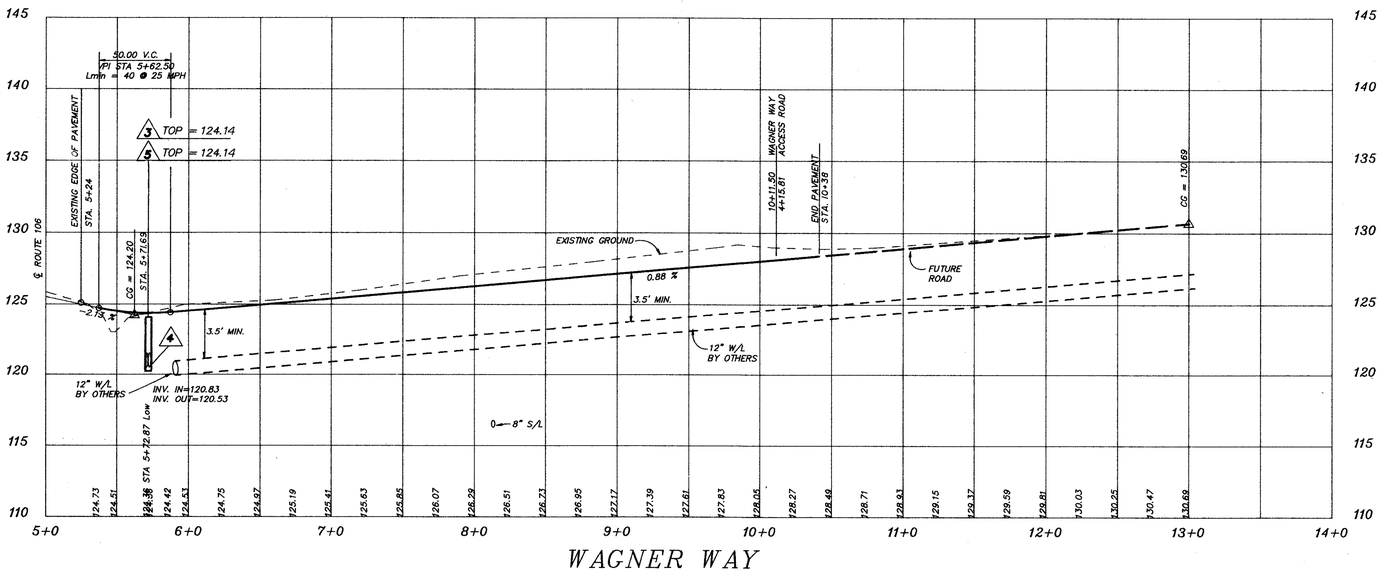

WAGNER WAY

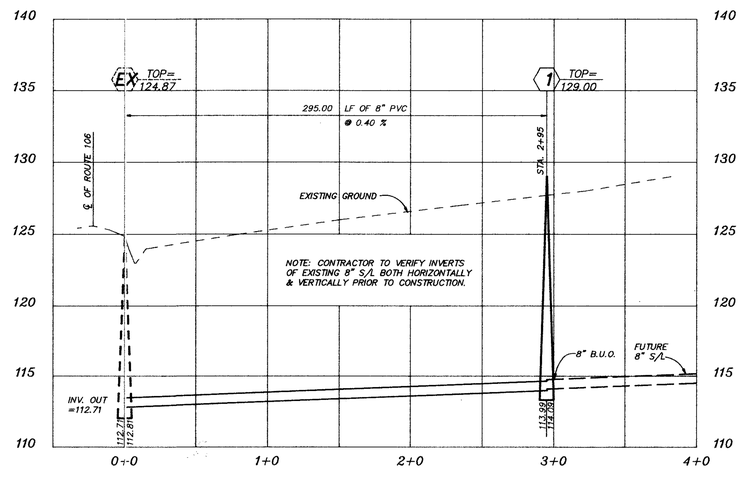

SANITARY SEWER

8803 STAPLES MILL ROAD
RICHMOND, VIRGINIA 23228
TELEPHONE: (804) 262-7396

2411 CROSSING BOULEVARD
PRINCE GEORGE, VIRGINIA 23875
TELEPHONE: (804) 458-8683

711 NORTH COURTHOUSE ROAD
RICHMOND, VIRGINIA 23236
TELEPHONE: (804) 794-3500

WAGNER ASSOCIATES
ENGINEERS * SURVEYORS * ARCHITECTS * PLANNERS
LANDSCAPE ARCHITECTS

COMMONWEALTH OF VIRGINIA
EDWARD L. GLASS
No. 17564
PROFESSIONAL ENGINEER

DATE	REVISION DESCRIPTION
7-29-91	CITY, COUNTY, & VDOT REVISIONS
9-2-91	CITY REVISIONS

DATE: 6-24-91
DRAWN BY: B.R.G.
DESIGNED BY: D.A.J.
CHECKED BY: E.L.G.
SCALE: AS SHOWN

WAGNER TRACT INFRASTRUCTURE

PROFILES

SHEET NO. 3 OF 4
JOB NO. 14660