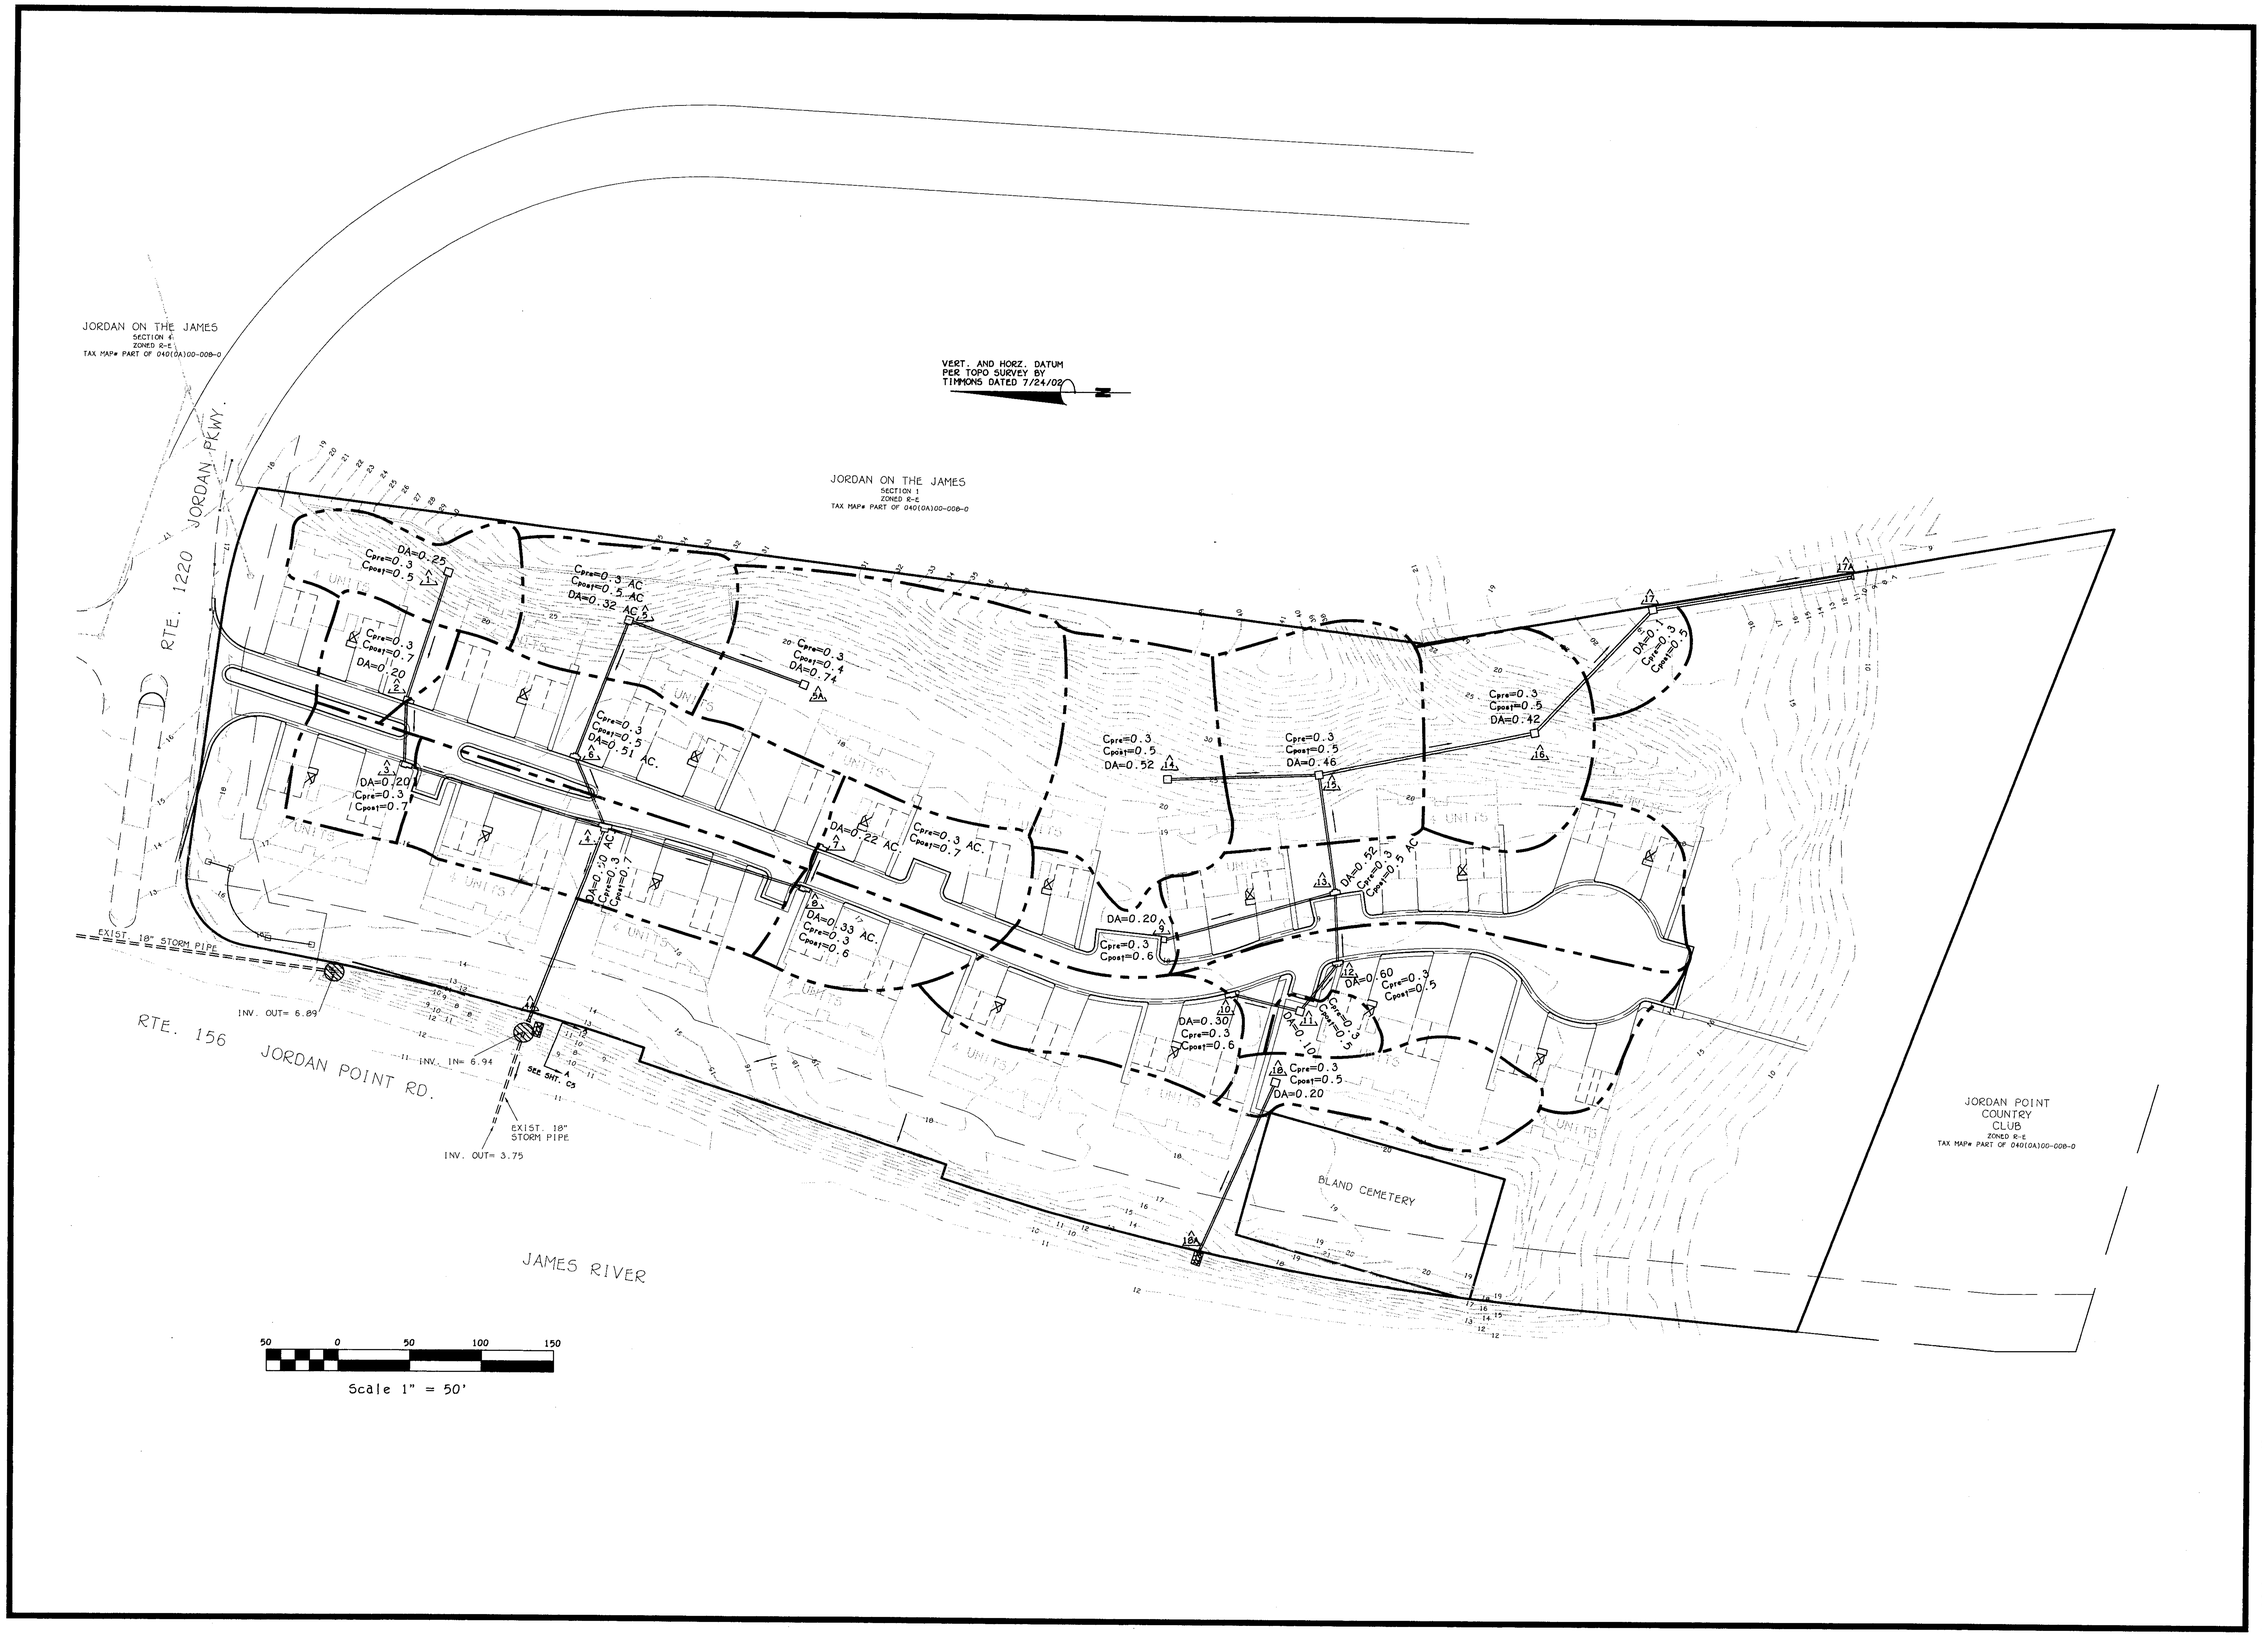

JOB NO. 04287-06

THIS DRAWING IS THE PROPERTY OF BAY DESIGN GROUP, P.C. AND IS NOT TO BE REPRODUCED OR USED FOR ANY PROJECT IN WHOLE OR IN PART WITHOUT EXPRESS WRITTEN PERMISSION

FILED: 04287DR

DESIGNED: GLW

CHECKED: KLB

DATE: OCT. 10, 2005

REVISED: MAR. 15, 2006
PER COUNTY COMMENTS

REVISED:

REVISED:

BAY design group
Engineering Surveying & Land Planning

PROJECT OFFICE:

RICHMOND
9415-A ATLEE COMMERCE BLVD.
ASHLAND VA. 23005
(804) 550-4855
FAX: (804) 550-4857

OTHER OFFICES:

MIDDLE PENINSULA
BUSINESS ROUTE 17 NORTH
P.O. BOX 509 SALUDA VA. 23149
(804) 758-5678
FAX: (804) 758-5920

TIDEWATER
7307 MARTIN STREET
P.O. BOX 895 GLOUCESTER VA. 23061
(804) 693-2993
FAX: (804) 693-5596

COMMONWEALTH OF VIRGINIA
Kenneth L. Barnes
KENNETH L. BARNES
No.23867
519106
PROFESSIONAL ENGINEER

PROJECT:

Waterside at Jordan Point Condominiums

Bland District
Prince George County, Virginia

SHEET:

Drainage Area Plan

SHEET NO:

C7A

JOB NO. 04287

S:\2004\04287\CAD\04287DR.dwg, 5/3/2006 9:30:22 AM, HP700.pc3