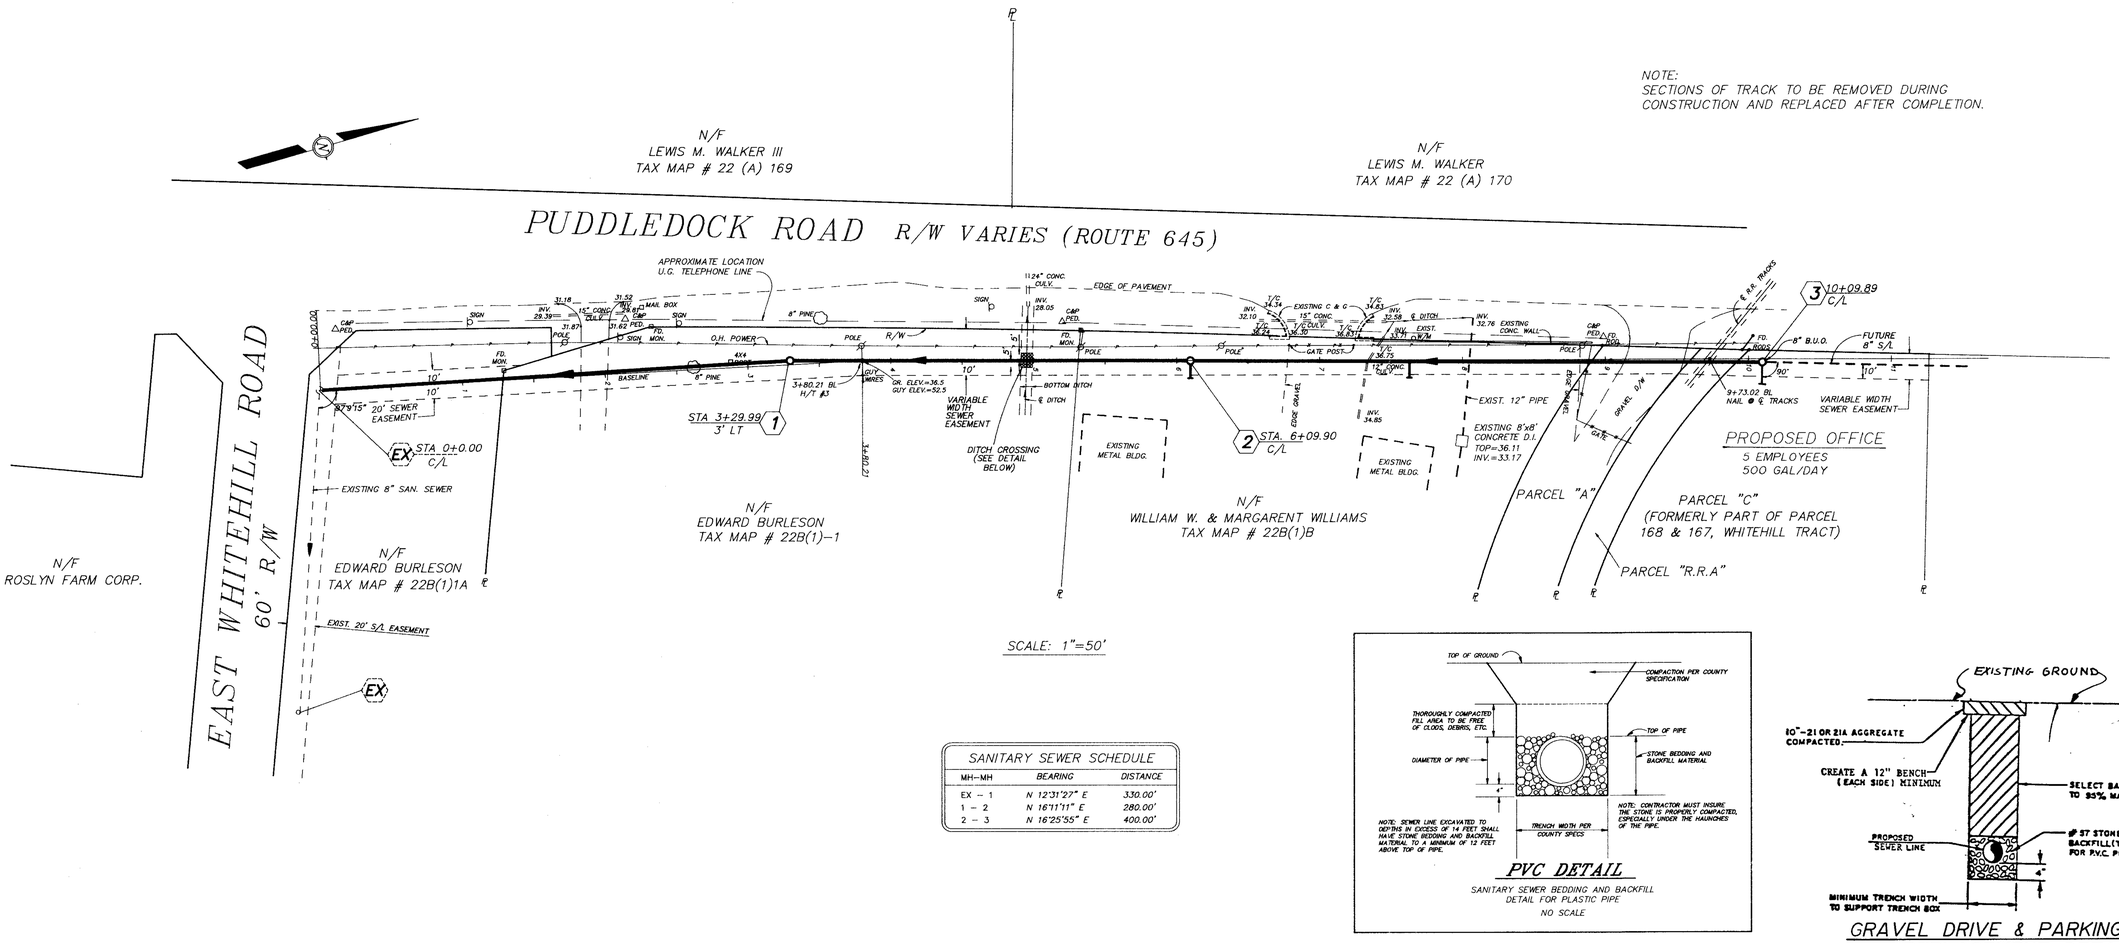

SANITARY SEWER SCHEDULE		
MH–MH	BEARING	DISTANCE
EX – 1	N 12°31'27" E	330.00'
1 – 2	N 16°11'11" E	280.00'
2 – 3	N 16°25'55" E	400.00'

PVC DETAIL

SANITARY SEWER BEDDING AND BACKFILL DETAIL FOR PLASTIC PIPE

NO SCALE

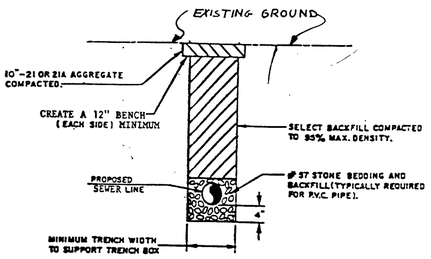

GRAVEL DRIVE & PARKING AREA REPLACEMENT DETAIL

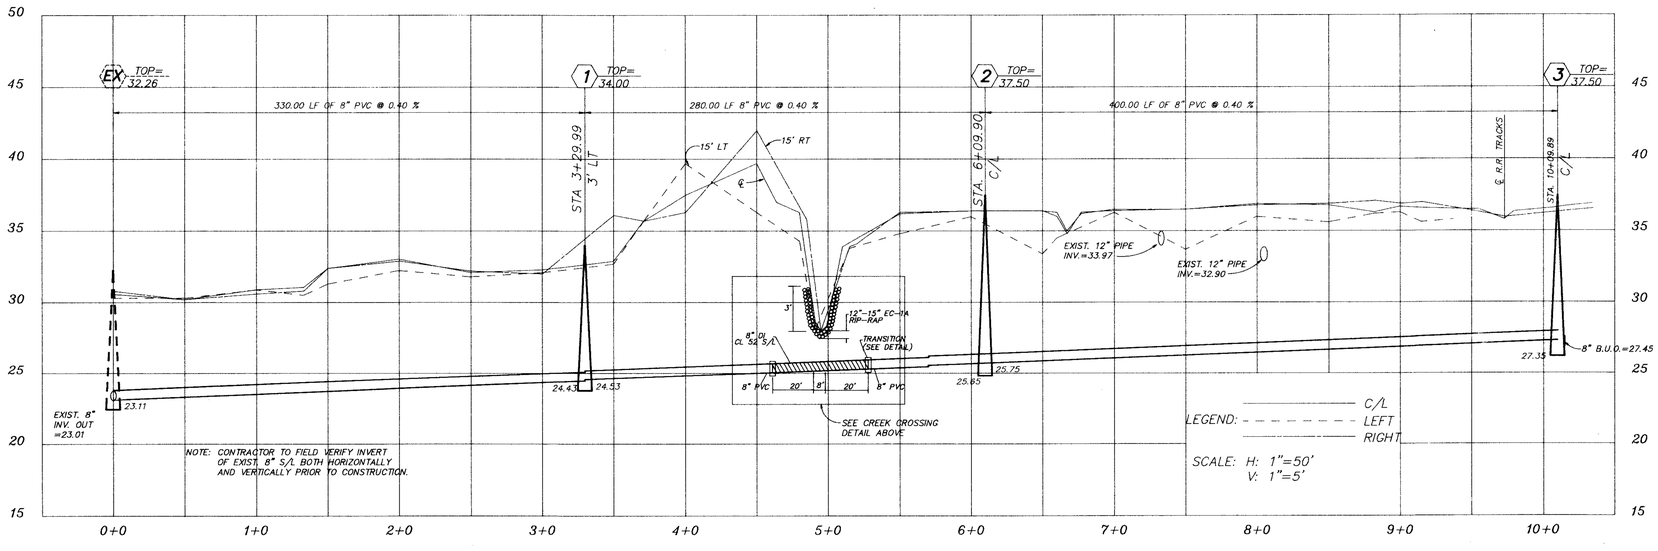

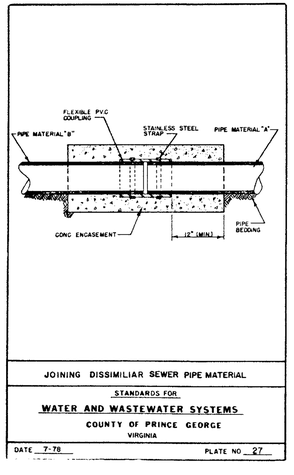

FINAL

711 NORTH COURTHOUSE ROAD
RICHMOND, VIRGINIA 23236
TELEPHONE: (804) 794-3500

8603 STAPLES MILL ROAD
RICHMOND, VIRGINIA 23228
TELEPHONE: (804) 262-7396

4411 CROSSING BOULEVARD
PRINCE GEORGE, VIRGINIA 23875
TELEPHONE: (804) 458-8695

COMMONWEALTH OF VIRGINIA
EDWARD L. GLASS
No. 17564
PROFESSIONAL ENGINEER

LANDSCAPE ARCHITECTS
PLANNERS * SURVEYORS * ARCHITECTS * ENGINEERS

DATE	REVISION DESCRIPTION
5-24-91	EXTENDED SEWER LINE UNDER RAILROAD

DATE 4-10-91

DRAWN BY WMN/BRG

DESIGNED BY DAJ

CHECKED BY JFH III

SCALE AS SHOWN

WHITEHILL INDUSTRIAL PARK SEWER EXTENSION

PLAN – PROFILE

SHEET NO. 2 OF 2

JOB NO. 14586