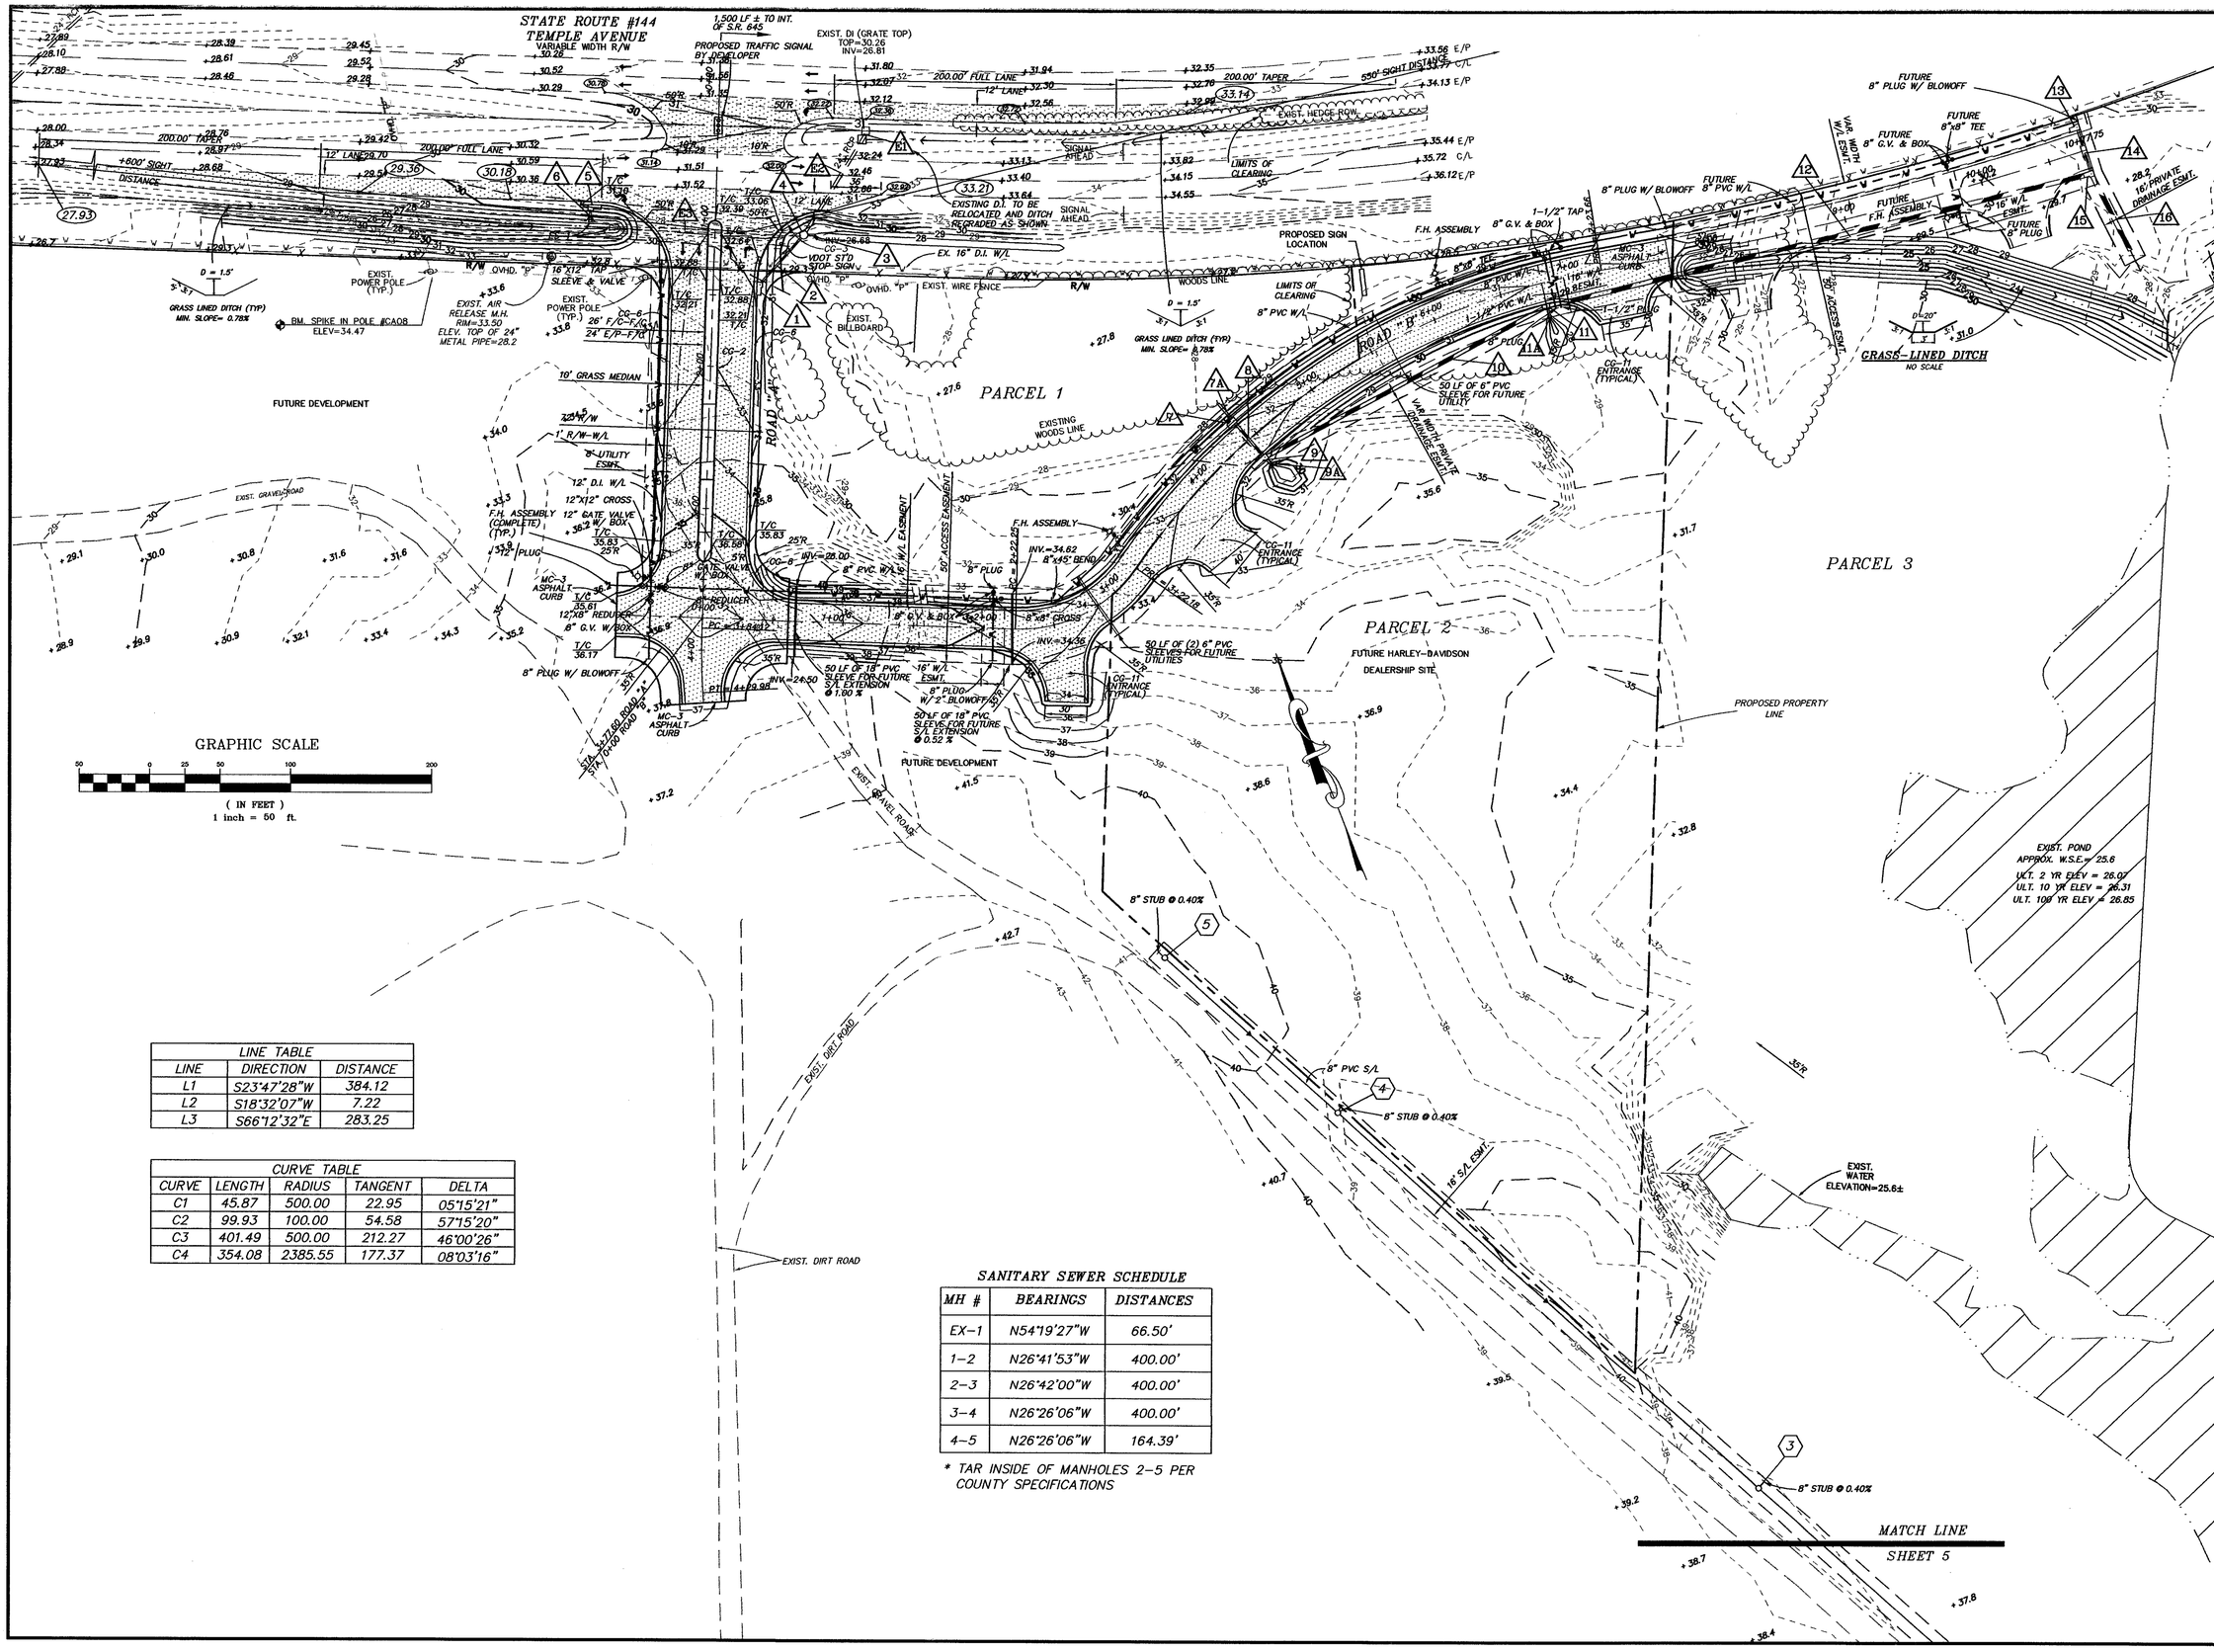

LINE TABLE		
LINE	DIRECTION	DISTANCE
L1	S23°47'28"W	384.12
L2	S18°32'07"W	7.22
L3	S66°12'32"E	283.25

CURVE TABLE				
CURVE	LENGTH	RADIUS	TANGENT	DELTA
C1	45.87	500.00	22.95	05°15'21"
C2	99.93	100.00	54.58	57°15'20"
C3	401.49	500.00	212.27	46°00'26"
C4	354.08	2385.55	177.37	08°03'16"

SANITARY SEWER SCHEDULE

MH #	BEARINGS	DISTANCES
EX-1	N54°19'27"W	66.50'
1-2	N26°41'53"W	400.00'
2-3	N26°42'00"W	400.00'
3-4	N26°26'06"W	400.00'
4-5	N26°26'06"W	164.39'

* TAR INSIDE OF MANHOLES 2-5 PER COUNTY SPECIFICATIONS

THIS DRAWING PREPARED AT THE PRINCE GEORGE COUNTY OFFICE

COMMONWEALTH OF VIRGINIA
DERRICK A. JOHNSON
No. 24761
PROFESSIONAL ENGINEER

PRINCE GEORGE COUNTY OFFICE
4260 CROSSINGS BOULEVARD SUITE 1
PRINCE GEORGE, VA 23875-1455
Telephone: 804-457-2885
Fax: 804-457-2886
e-mail: timmons3@timmons.com

CORPORATE OFFICE
711 N. COURTHOUSE ROAD
RICHMOND, VA 23236-4099
Telephone: 804-794-3500
Fax: 804-794-1918
Web Site: www.timmons.com

OTHER BRANCH OFFICES
Henrico County, VA • 804-559-4366
Henrico County, VA • 804-559-4320
Fredericksburg, VA • 540-891-4010
Greensboro, NC • 336-852-0411

DATE	COUNTY COMMENTS
1-22-02	COUNTY AND OWNER REVISIONS
2-25-02	COUNTY REVISIONS
3-8-02	

REVISION DESCRIPTION

TIMMONS
Founded 1953

ENGINEERS * SURVEYORS * PLANNERS * LANDSCAPE ARCHITECTS * ENVIRONMENTAL SCIENTISTS * GEOGRAPHIC INFORMATION SYSTEMS CONSULTANTS * CONSTRUCTION MANAGERS

WHITEHILL TRACT INFRASTRUCTURE PLAN

PRINCE GEORGE, VIRGINIA

SITE AND UTILITY PLAN

DATE	11-19-01
DRAWN BY	B.CRUTCHFIELD
DESIGNED BY	B.CRUTCHFIELD
CHECKED BY	D. JOHNSON
SCALE	1" = 50'
JOB NO.	65728
SHEET NO.	4

These plans and associated documents are the exclusive property of TIMMONS and may not be reproduced in whole or in part and shall not be used for any purpose whatsoever, inclusive, but not limited to construction, bidding, and/or construction staking without the express written consent of TIMMONS.