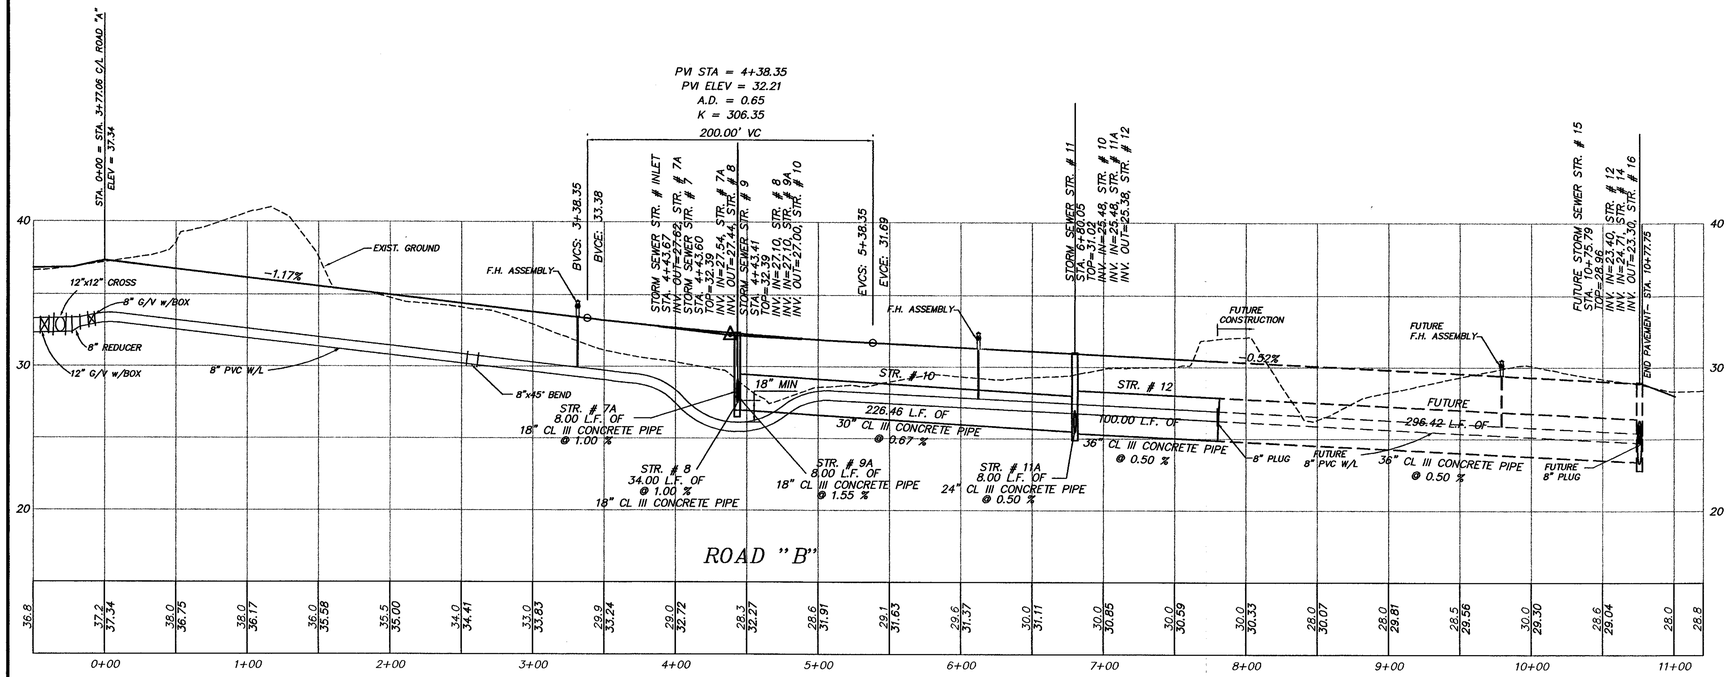

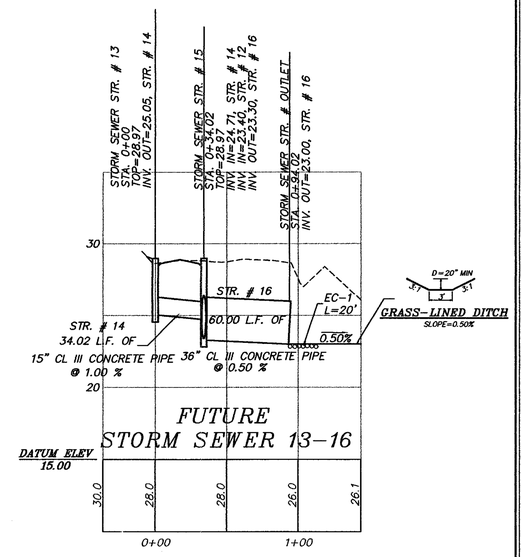

NOTE:
CONTRACTOR IS TO VERIFY LOCATION OF EXISTING UTILITIES, BOTH HORIZONTALLY & VERTICALLY, PRIOR TO THE BEGINNING OF CONSTRUCTION.

KEY
LEGEND
25' LEFT OF EXIST. C/L
EXIST. GROUND C/L
25' RIGHT OF EXIST. C/L
PROP. GRADE C/L

SCALE:
HORIZONTAL: 1"=50'
VERTICAL: 1"=5'

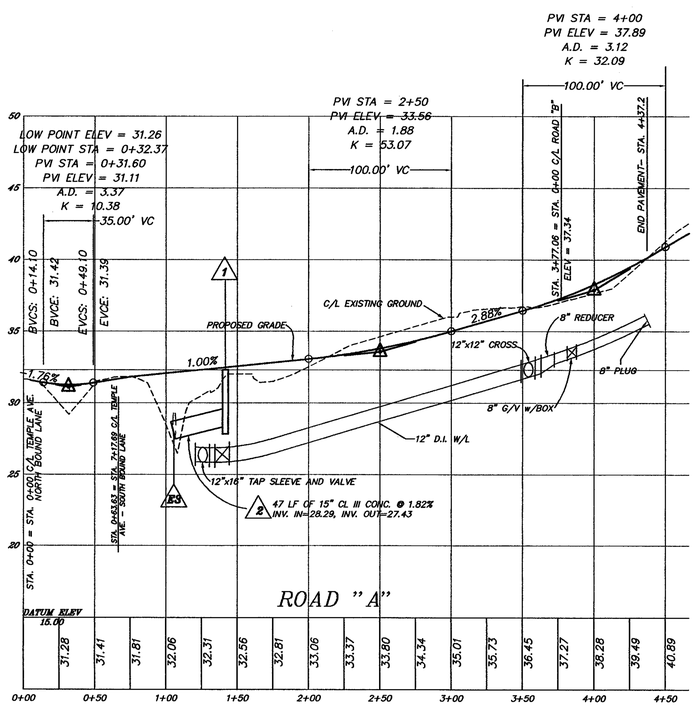

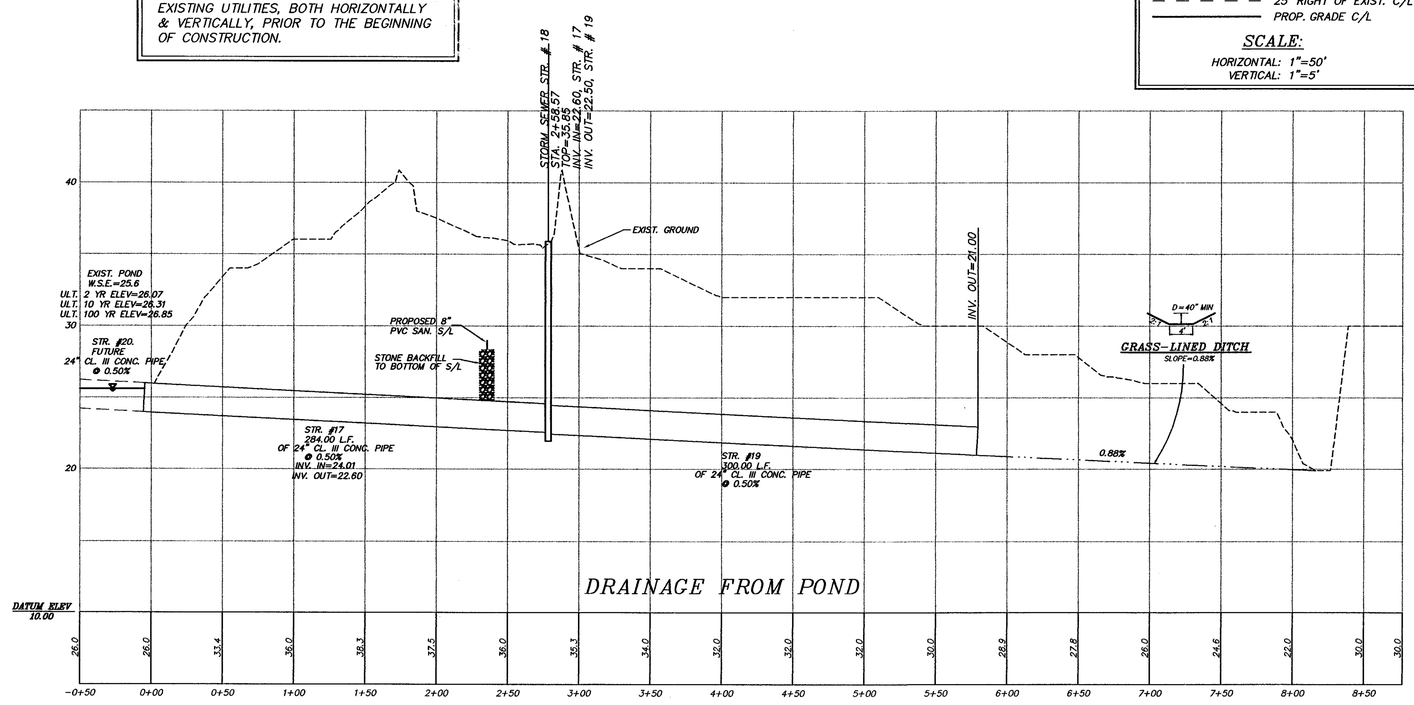

THIS DRAWING PREPARED FOR THE PRINCE GEORGE COUNTY OFFICE

COMMONWEALTH OF VIRGINIA
DERRICK A. JOHNSON
No. 24761
3-8-02
PROFESSIONAL ENGINEER

PRINCE GEORGE COUNTY OFFICE
4280 CROSSING BOULEVARD, SUITE 1
PRINCE GEORGE, VIRGINIA 23875
Telephone: 804-458-8858
Fax: 804-751-0798
e-mail: timmons3@timmons.com

CORPORATE OFFICE
711 N. COURTHOUSE ROAD
RICHMOND, VIRGINIA 23236
Telephone: 804-794-3500
Fax: 804-794-7639
Web Site: www.timmons.com

OTHER BRANCH OFFICES
Henrico County, VA • 804-262-7396
Hanover County, VA • 804-559-4520
Chesterfield County, VA • 804-897-1910
Tidewater, VA • 757-490-4000
Greensboro, NC • 336-852-0411

DATE	REVISION DESCRIPTION
1-22-02	COUNTY COMMENTS
2-25-02	COUNTY AND OWNER REVISIONS
3-15-02	COUNTY REVISIONS

ENGINEERS * SURVEYORS * PLANNERS * LANDSCAPE ARCHITECTS * ENVIRONMENTAL SCIENTISTS * GEOGRAPHIC INFORMATION SYSTEMS CONSULTANTS * CONSTRUCTION MANAGERS

TIMMONS Founded 1953

WHITEHILL TRACT INFRASTRUCTURE PLAN

PRINCE GEORGE, VIRGINIA

ROAD PROFILES

DATE	DRAWN BY	DESIGNED BY	CHECKED BY	SCALE
11-19-01	B.CRUTCHFIELD	B.CRUTCHFIELD	D. JOHNSON	AS SHOWN

JOB NO. 65728

SHEET NO. 6

These plans and associated documents are the exclusive property of TIMMONS and may not be reproduced in whole or in part and shall not be used for any purpose whatsoever, inclusive, but not limited to construction, bidding, and/or construction staking without the express written consent of TIMMONS.