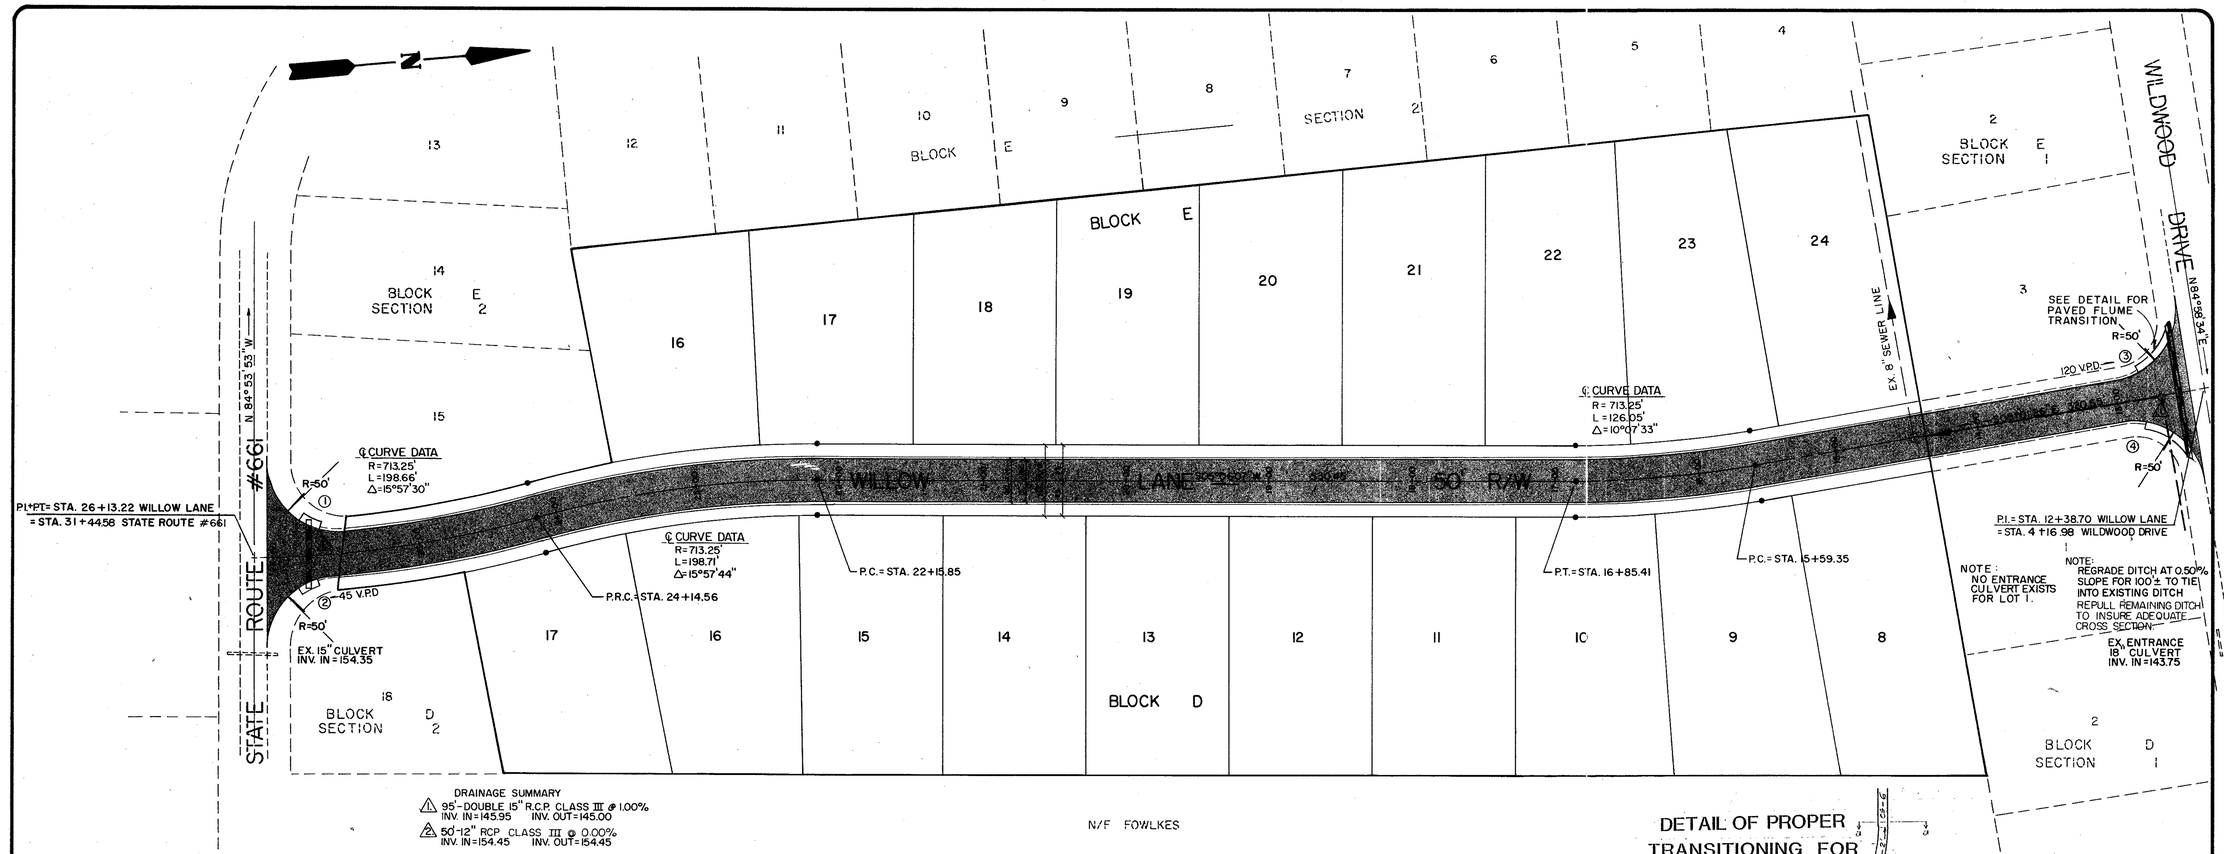

DRAINAGE SUMMARY
1. 95'-DOUBLE 15" R.C.P. CLASS III @ 1.00%
INV. IN=145.95 INV. OUT=145.00
2. 50'-12" RCP CLASS III @ 0.00%
INV. IN=154.45 INV. OUT=154.45

DETAIL OF PROPER TRANSITIONING FOR PAVED FLUME

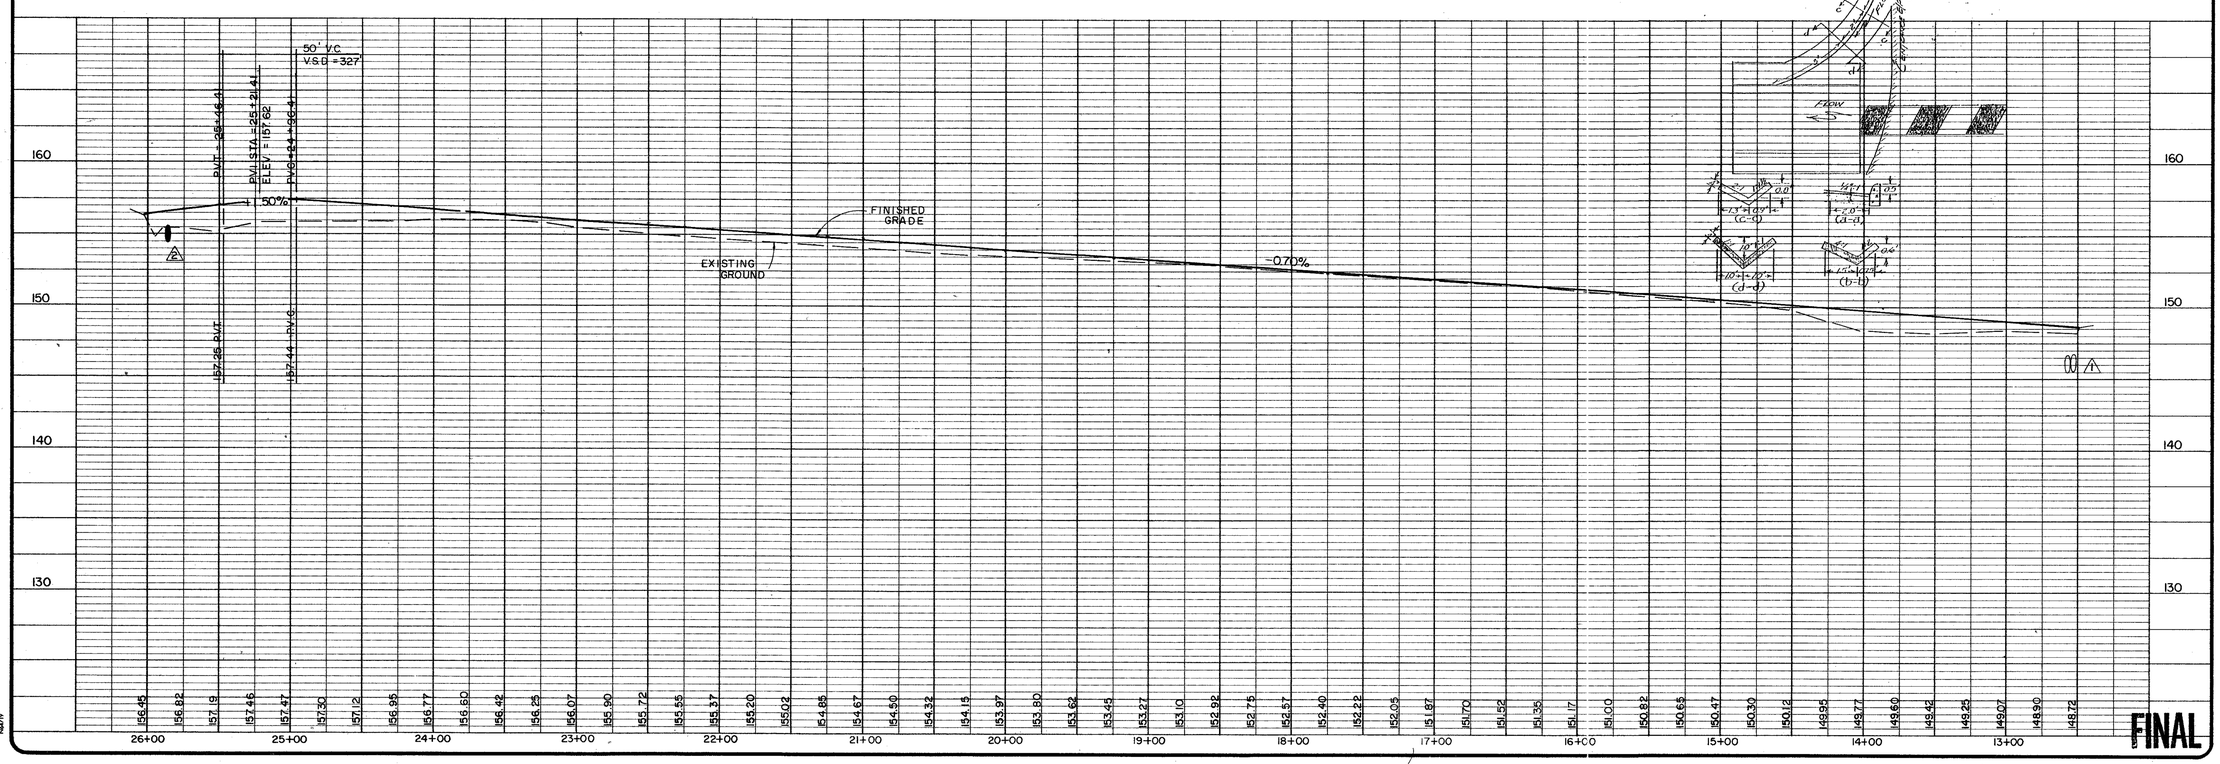

FINAL

CHARLES C. TOWNES & ASSOCIATES
Engineers, Planners, Land Surveyors
110 Norfolk Ave., P.O. Box 97
Colonial Heights, Va. 23834
804-526-6766

WILDWOOD FARMS
SECTION 3
RIVES DISTRICT
PRINCE GEORGE COUNTY, VIRGINIA
ROAD AND DRAINAGE IMPROVEMENTS

REVISIONS
DATE ITEM

DATE
MARCH 25, 1988

SCALE
1" = 50'

DRAWN BY
MLS

CHECKED BY

F.B. #

SHEET #
2 OF 3