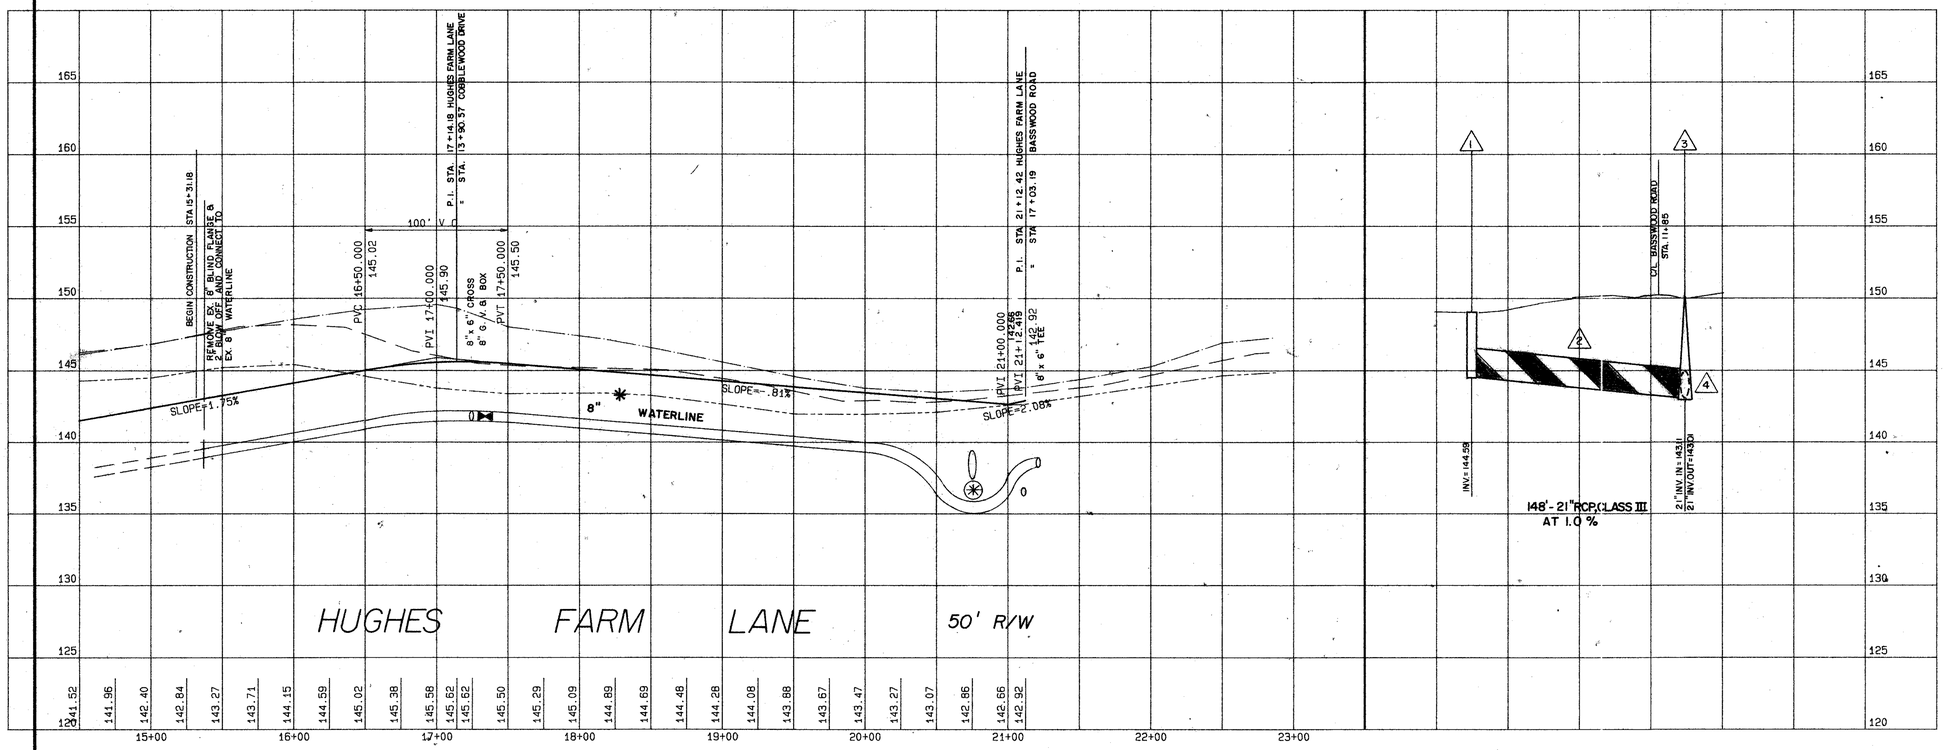

SCALE

HORIZONTAL : 1" = 50'
VERTICAL : 1" = 5'

LEGEND

———	FINISHED GRADE
— — —	EX. GROUND AT ℄
—·—·—	EX. GROUND 50' LEFT OF ℄
—··—··—	EX. GROUND 50' RIGHT OF ℄
S.L. LOT # - STA. #	SEWER LATERAL
*	MAINTAIN 3.5' MINIMUM COVER OVER WATERLINE
(#)	MAINTAIN 18" CLEARANCE AT CROSSING

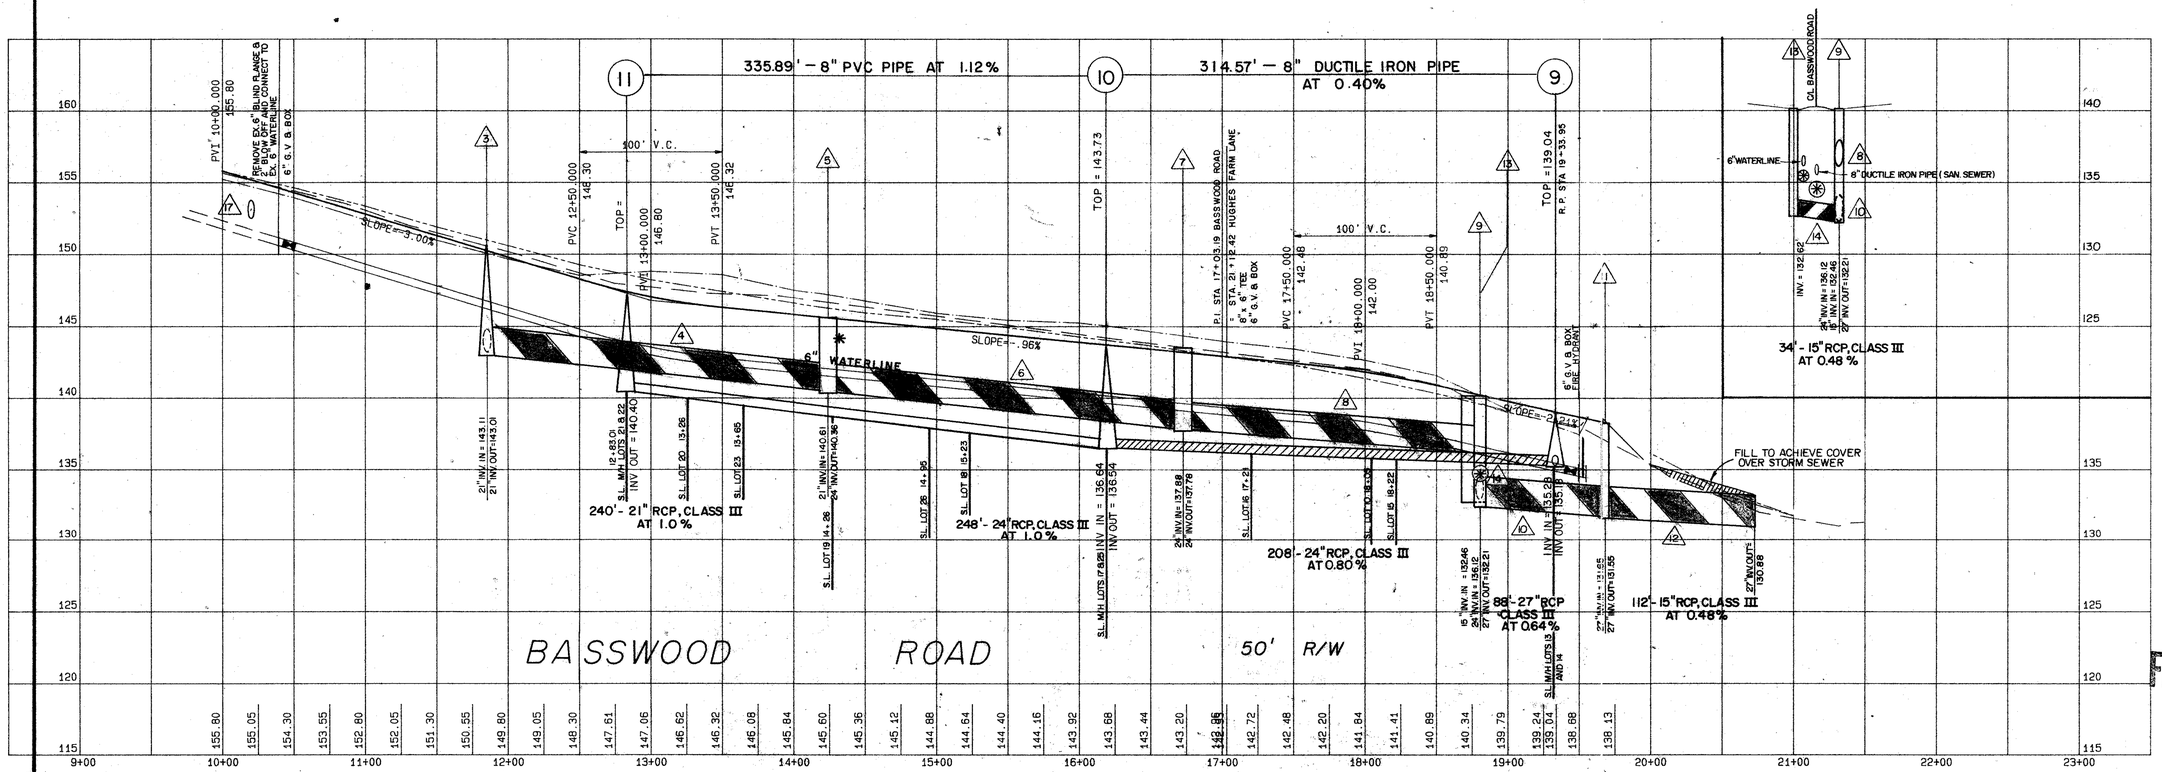

FINAL

CHARLES C. TOWNES & ASSOCIATES
Engineers, Planners, Land Surveyors
9842 Lori Road, Suite 201
Chesterfield, VA 23832
(804) 748-9011

COMMONWEALTH OF VIRGINIA
JEFFREY T. COLLINS
No. 01 3005
PROFESSIONAL ENGINEER

WILDWOOD FARMS SECTION 6

RIVES DISTRICT
PRINCE GEORGE COUNTY, VIRGINIA

PROFILES

REVISIONS

DATE	ITEM
8/27/96	COUNTY

DATE
JANUARY 15, 1996

SCALE
AS SHOWN

DRAWN BY
C.L.F.

CHECKED BY
J.T.C.

F.B. #

SHEET #
5 OF 6