WILDWOOD FARMS WATER PROJECT EXPANSION

RIVES DISTRICT

PRINCE GEORGE COUNTY, VIRGINIA

MAY 3, 1979

INDEX

SHEET	1	COVER
	2	TOPOGRAPHY
	3	TOPOGRAPHY
	4	TOPOGRAPHY
	5	WATER PLAN & PROFILE
	6	WATER PLAN & PROFILE
	7	WATER PLAN & PROFILE
	8	TYPICAL DETAILS
	9	EROSION CONTROL

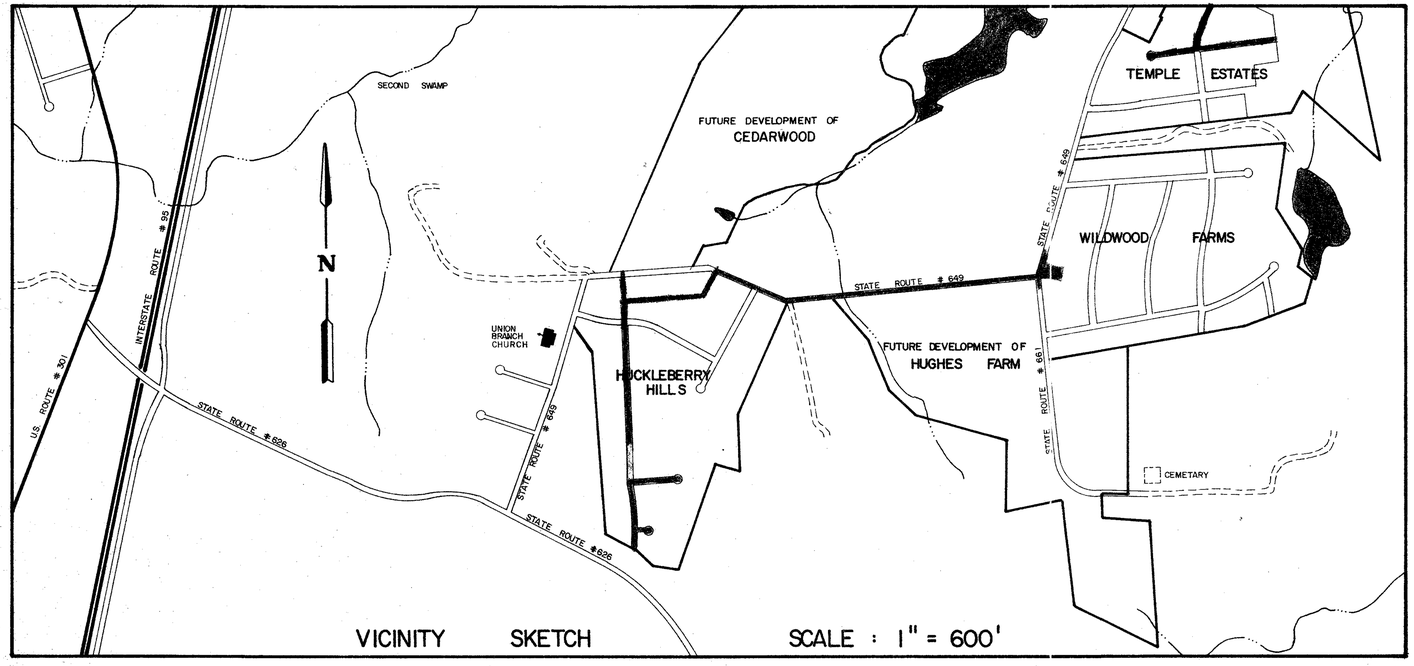

VICINITY SKETCH SCALE : 1" = 600'

LEGEND

- GATE VALVE
- TEE
- CROSS
- HYDRANT ASSEMBLY
- BLIND FLANGE (PLUG)
- 2" BLOW OFF
- DOUBLE OCCUPANCY TAP
- SINGLE OCCUPANCY TAP

ENGINEERS - SURVEYORS

CHARLES C. TOWNES & ASSOCIATES
110 NORFOLK AVE. - P. O. BOX 97
COLONIAL HEIGHTS, VIRGINIA
PHONE : 526 - 6766

DESIGN DATA

DESIGN BASIS	250 GPM		
PEAK FLOW	250 GPM		
BOOSTER PUMP	250 GPM at 160'		
DESIGN NUMBER OF LOTS		200	
EXISTING NUMBER OF LOTS ON SYSTEM		139	
REMAINING NUMBER OF LOTS		61	
LOTS IN TEMPLE ESTATES, SECTION 2 (EXPANSION)		24	
LOTS IN HUCKLEBERRY HILLS, SECTION 3 (EXPANSION)		35	
TOTAL LOTS IN EXPANSION		59	

EXISTING STORAGE CAPACITY		55,000 GALLONS
EXISTING WELL CAPACITY		
	WELL #1	133 GPM
	WELL #2	138 GPM

OWNER - DEVELOPER

CHARLES L. LUNDIE
109 LUNDIE LANE
PETERSBURG, VIRGINIA
PHONE : 732-5777