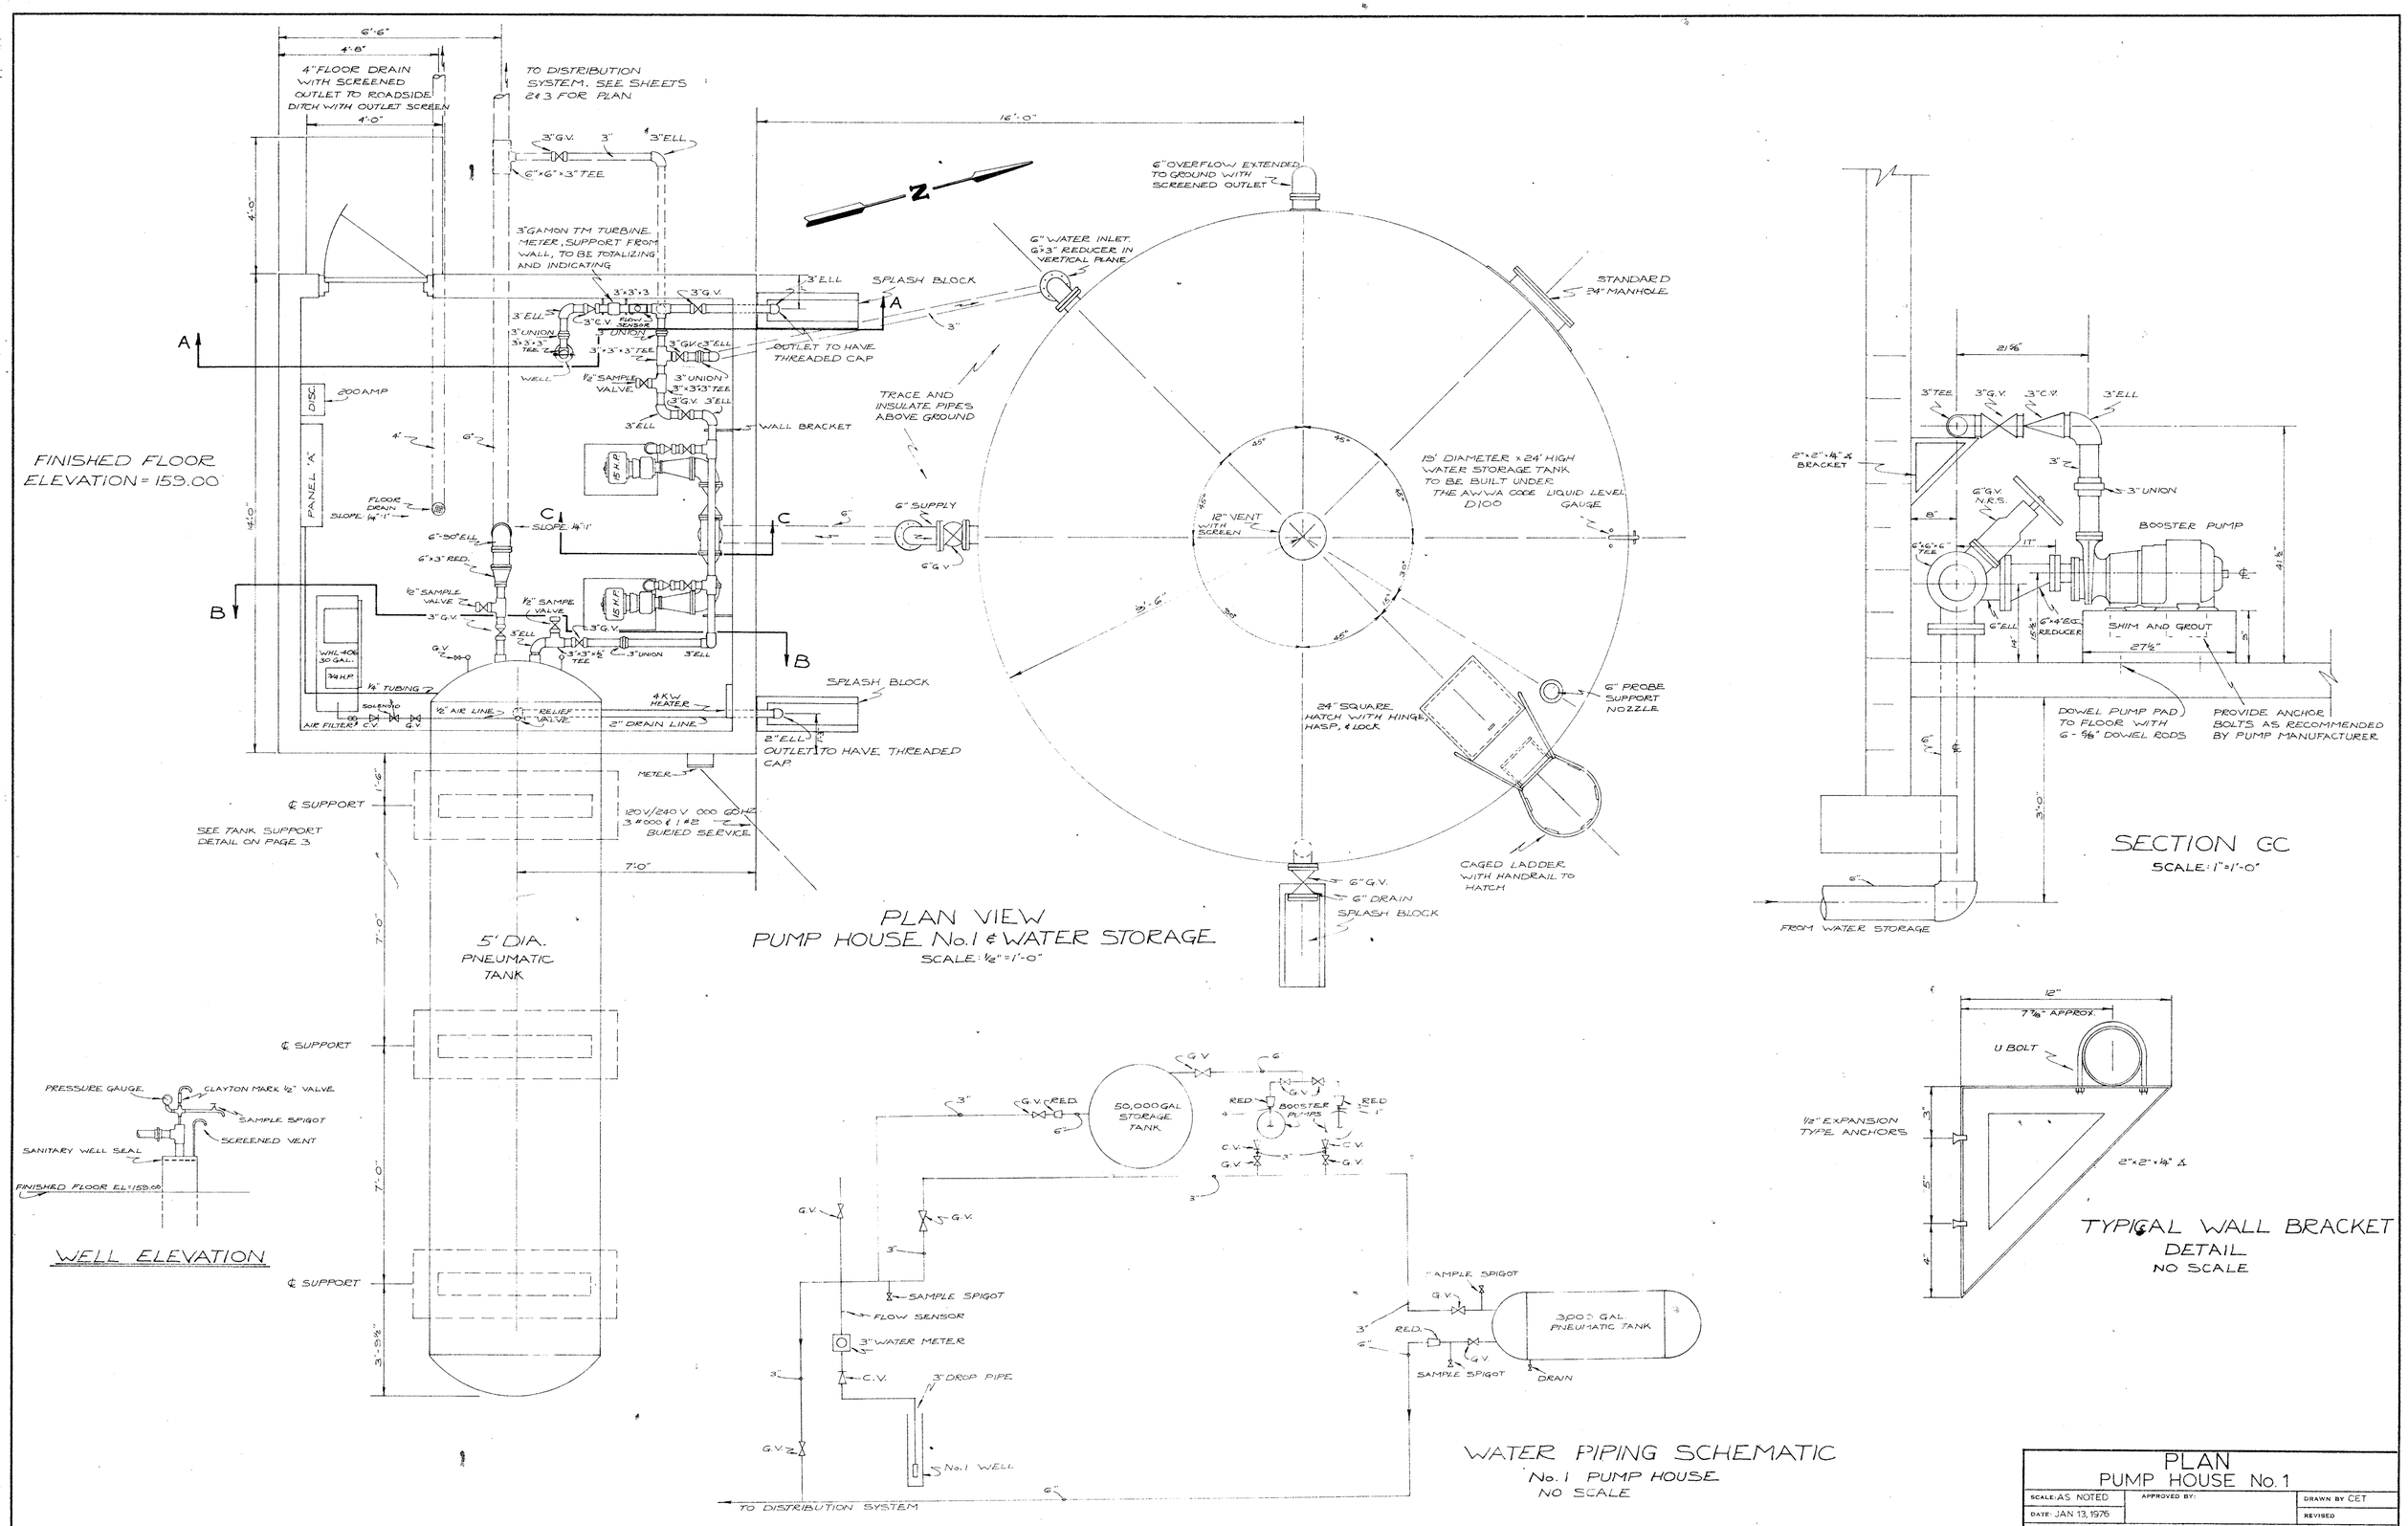

PLAN PUMP HOUSE No. 1		
SCALE: AS NOTED	APPROVED BY:	DRAWN BY CET
DATE: JAN 13, 1976		REVISED
WILDWOOD FARMS WATER PROJECT		
CHARLES C. TOWNES & ASSOCIATES CIVIL ENGINEERS, PLANNERS, LAND SURVEYORS COLONIAL HEIGHTS, VA.		DRAWING NUMBER 6 of 10

24X36 PRINTED ON NO. 1000N CLEARPRINT