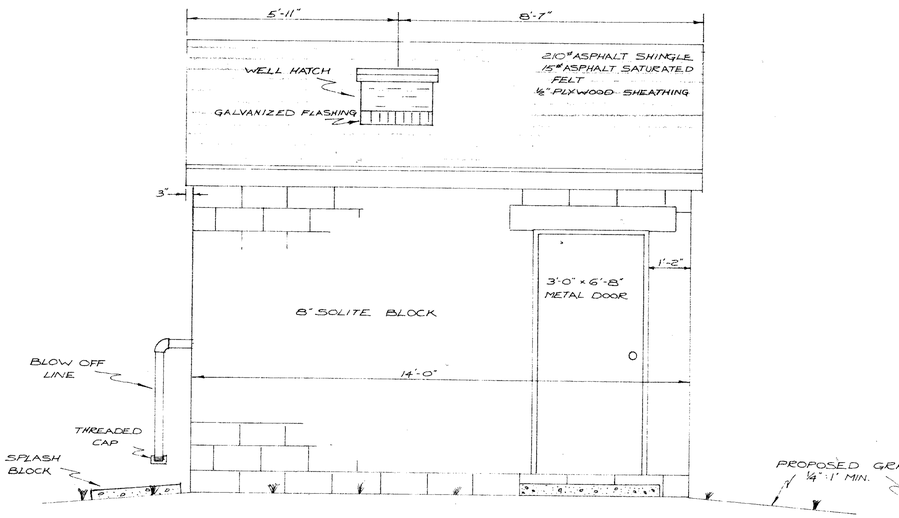

FRONT ELEVATION PUMP HOUSE No. 1

SCALE: 1/2" = 1'-0"

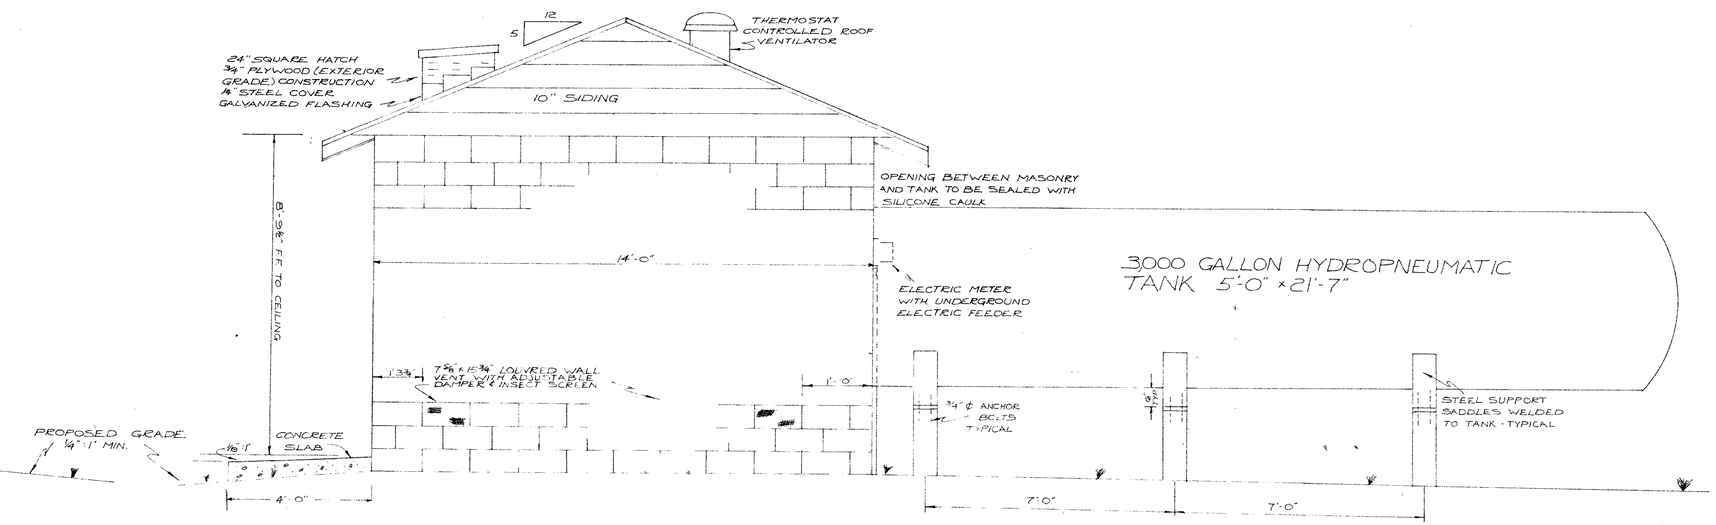

SIDE ELEVATION PUMP HOUSE No. 1

SCALE: 1/2" = 1'-0"

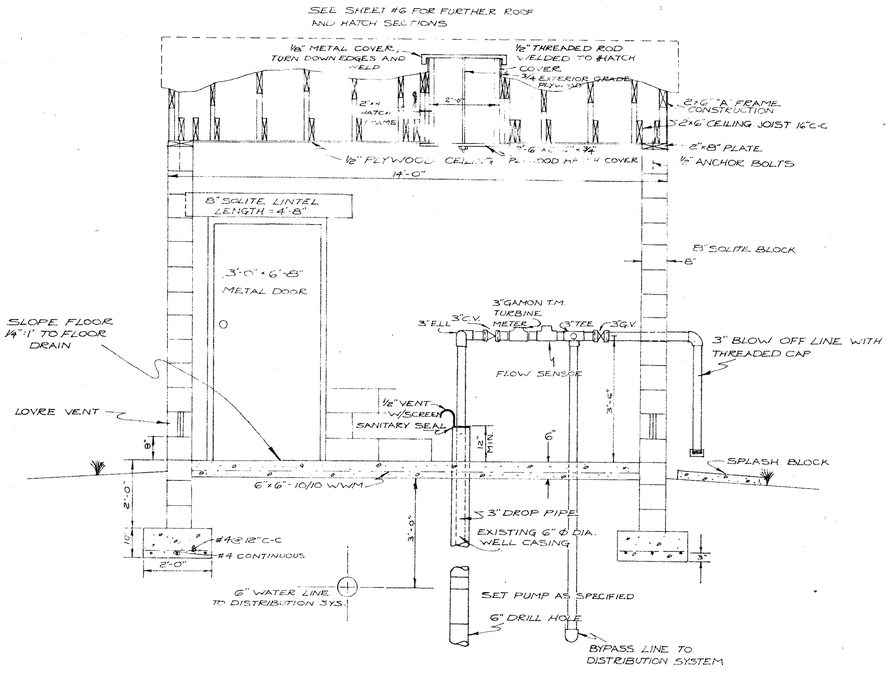

SECTION A-A

SCALE: 1/2" = 1'-0"

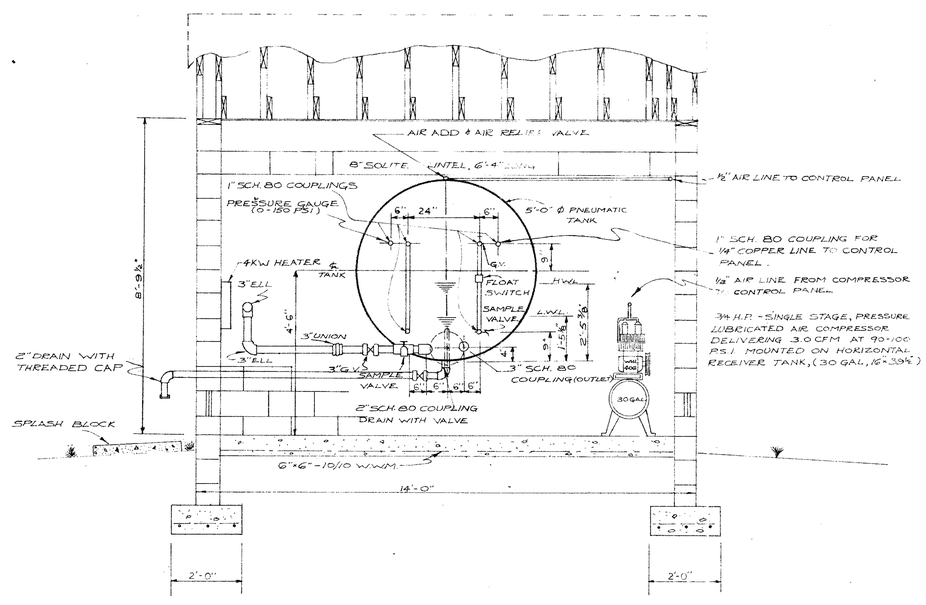

SECTION B-B

SCALE: 1/2" = 1'-0"

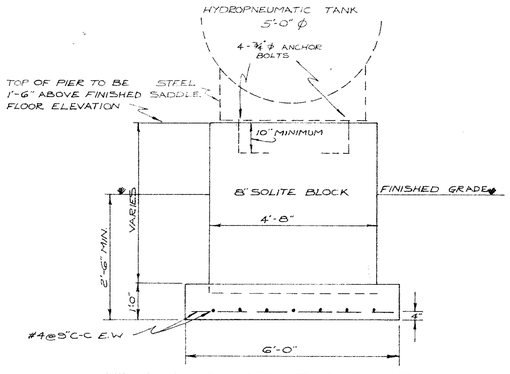

TANK SUPPORT DETAIL

SCALE: 1/2" = 1'-0"

BUILDING ELEVATIONS & DETAILS PUMP HOUSE # 1		
SCALE: AS NOTED	APPROVED BY:	DRAWN BY CET
DATE: JAN 16, 1976		REVISED
WILDWOOD FARMS WATER PROJECT		
CHARLES C. TOWNES & ASSOCIATES ENGINEERS, PLANNERS, LAND SURVEYORS COLONIAL HEIGHTS VA		DRAWING NUMBER 7 of 10

24X36 PRINTED ON NO. 1006H CLEARPRINT