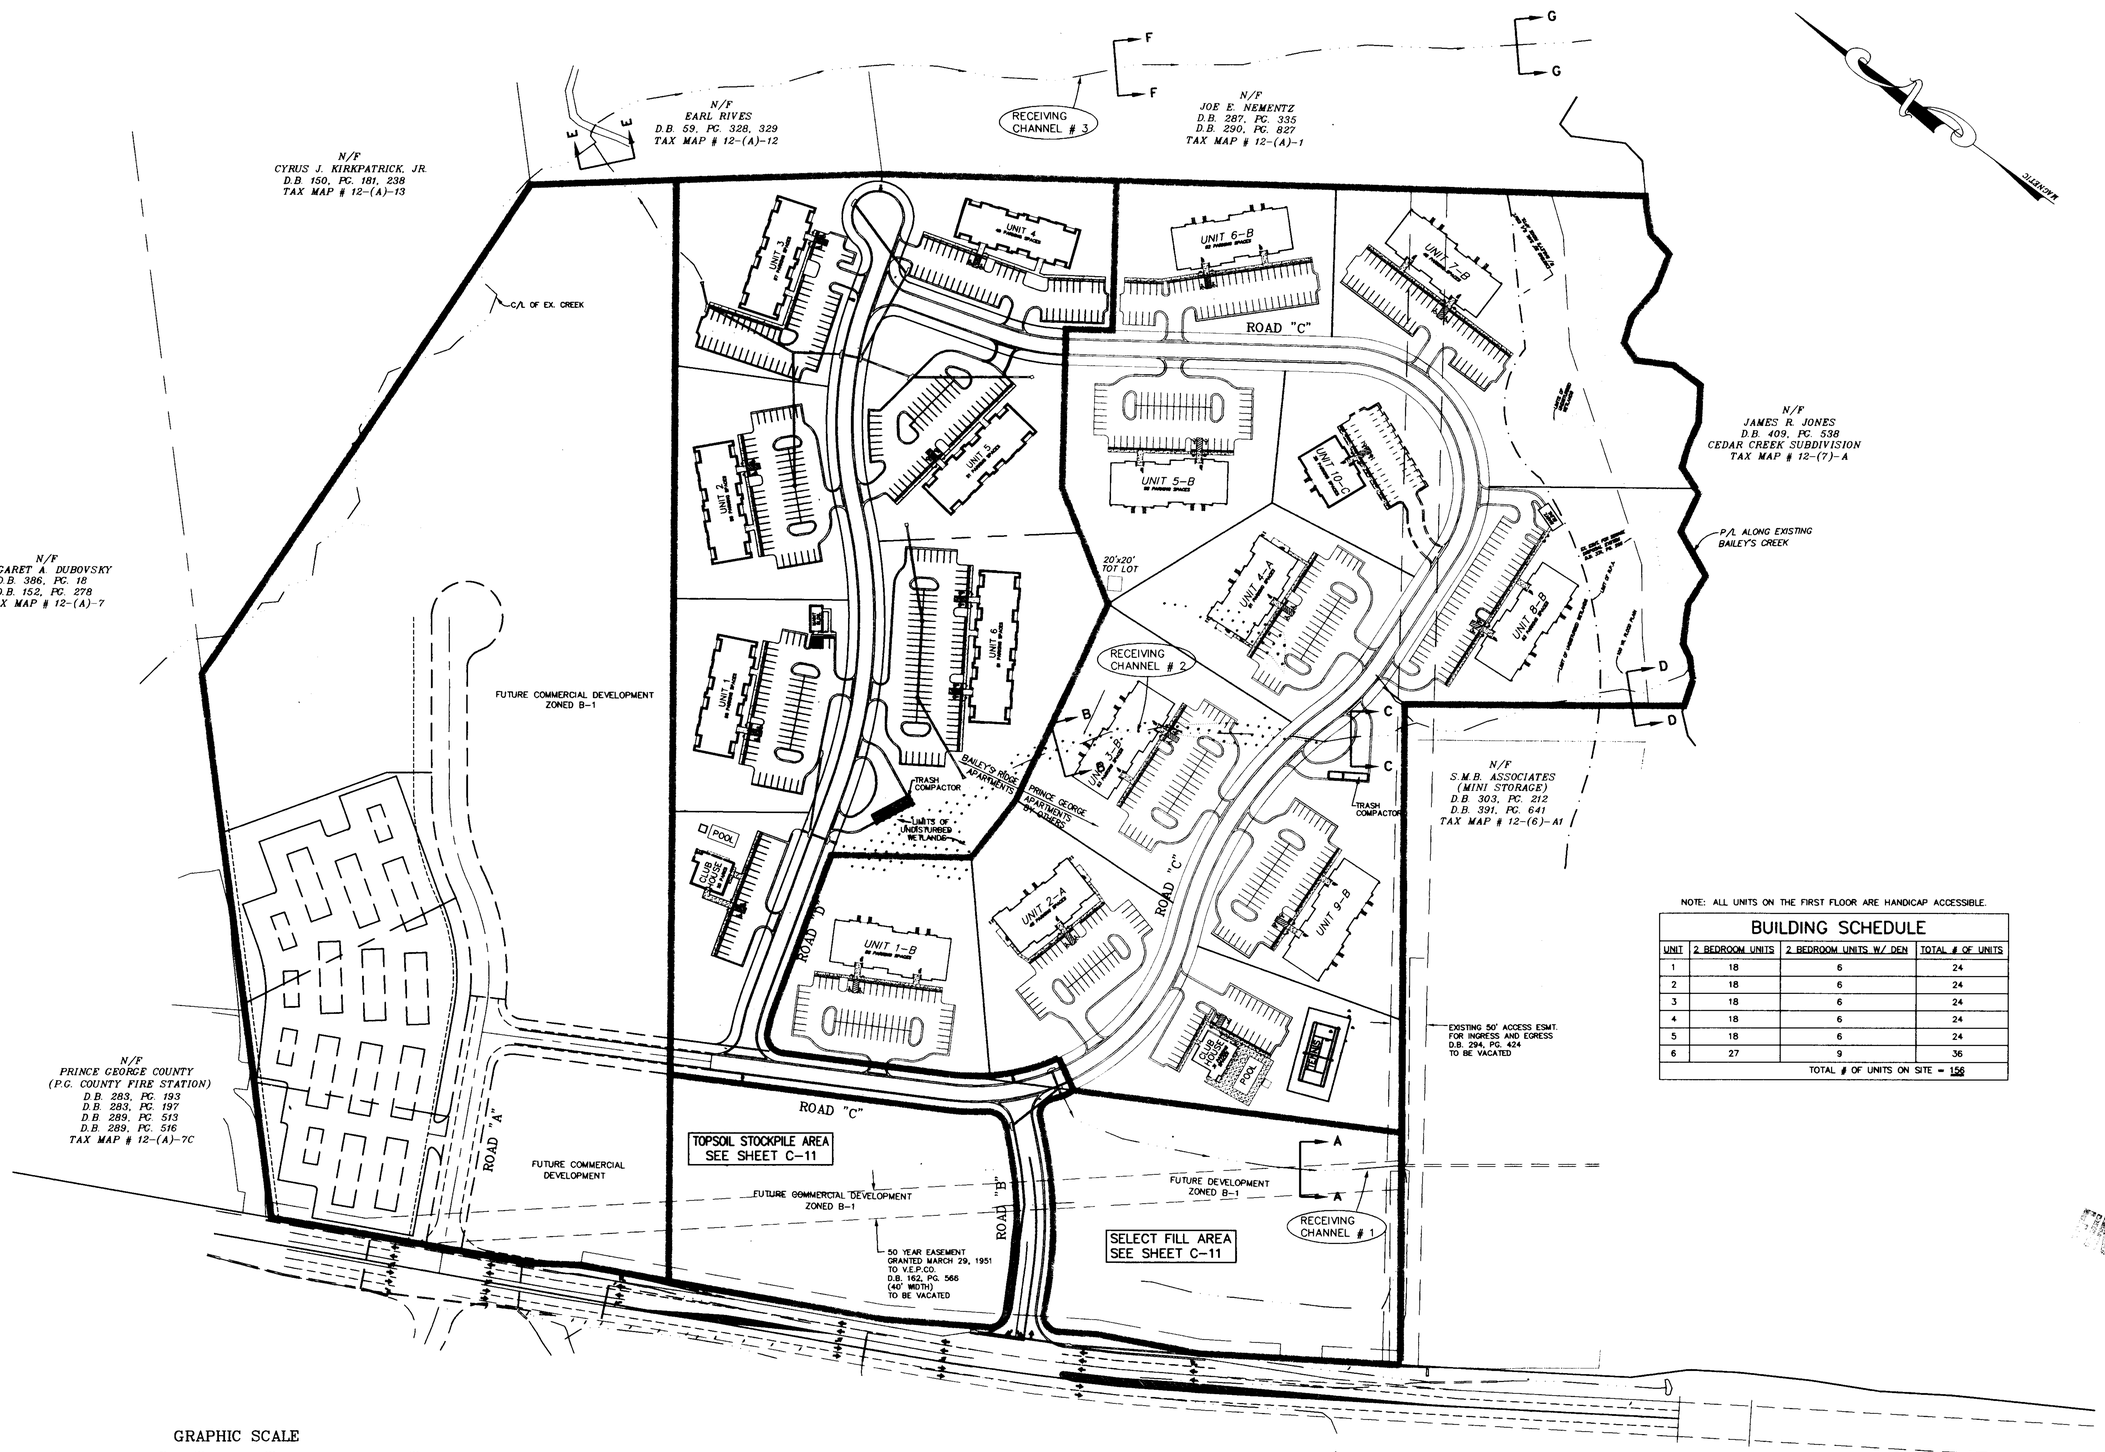

NOTE: ALL UNITS ON THE FIRST FLOOR ARE HANDICAP ACCESSIBLE.

BUILDING SCHEDULE

UNIT	2 BEDROOM UNITS	2 BEDROOM UNITS W/ DEN	TOTAL # OF UNITS
1	18	6	24
2	18	6	24
3	18	6	24
4	18	6	24
5	18	6	24
6	27	9	36
TOTAL # OF UNITS ON SITE = 156			

THIS DRAWING PREPARED AT THE PRINCE GEORGE OFFICE

COMMONWEALTH OF VIRGINIA
DERRICK A. JOHNSON
No. 24761
PROFESSIONAL ENGINEER

CORPORATE HEADQUARTERS: 8503 STAPLES MILL ROAD — 711 N. COURTHOUSE ROAD — RICHMOND, VIRGINIA 23236-4066 — TELEPHONE: (804) 794-2500 — FAX: (804) 794-7839
STONEGATE OFFICE: 4411 CROSSINGS BLVD. — RICHMOND, VIRGINIA 23228-2014 — TELEPHONE: (804) 262-2000 — FAX: (804) 266-7319
PRINCE GEORGE OFFICE: 5601 WEYANOKE CIRCLE — PRINCE GEORGE, VIRGINIA 23875-1455 — TELEPHONE: (804) 733-9700 — FAX: (804) 751-0798
HANOVER OFFICE: 5501 MECHANICSVILLE TURNPIKE — SUITE C-3 — MECHANICSVILLE, VIRGINIA 23111-4621 — TELEPHONE: (804) 559-4500 — FAX: (804) 559-4522

DATE	REVISION DESCRIPTION
6-18-98	COUNTY, VDOT, VHDA, & OWNER COMMENTS
6-24-98	OWNER REVISIONS

TIMMONS Founded 1953

ENGINEERS * SURVEYORS * LANDSCAPE ARCHITECTS * ENVIRONMENTAL SCIENTISTS * GEOGRAPHIC INFORMATION SYSTEMS CONSULTANTS * CONSTRUCTION MANAGERS

BAILEY'S RIDGE APARTMENTS

BLAND DISTRICT • PRINCE GEORGE COUNTY, VIRGINIA

OVERALL PLAN OF DEVELOPMENT

DATE	3-19-98
DRAWN BY	L.R.G.
DESIGNED BY	L.R.G.
CHECKED BY	D.A.J.
SCALE	1" = 50'
JOB NO.	17139
SHEET NO.	C-3

These plans and associated documents are the exclusive property of TIMMONS and may not be reproduced in whole or in part and shall not be used for any purpose whatsoever, inclusive, but not limited to construction, bidding, and/or construction staking without the express written consent of TIMMONS.

K:\DRAW\17139-BAILEYSRIDGE\Sheet3.dwg Wed Jun 24 15 12 10 1998 LRG, TRI-CITIES OFFICE