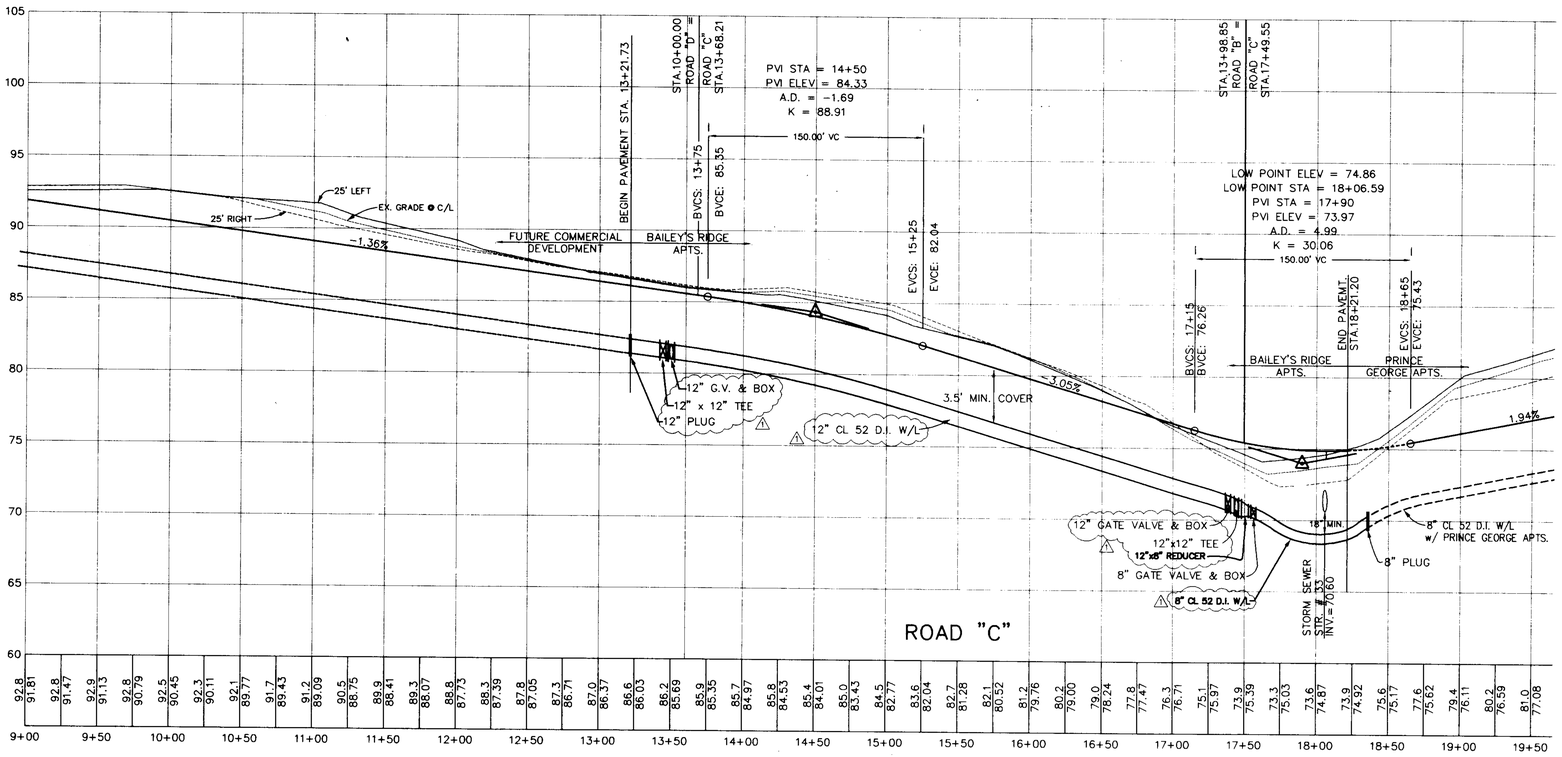

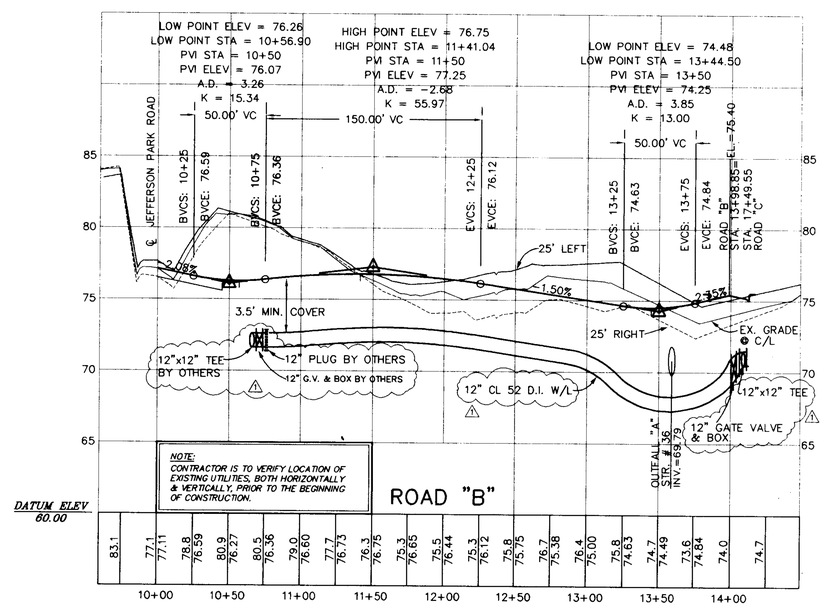

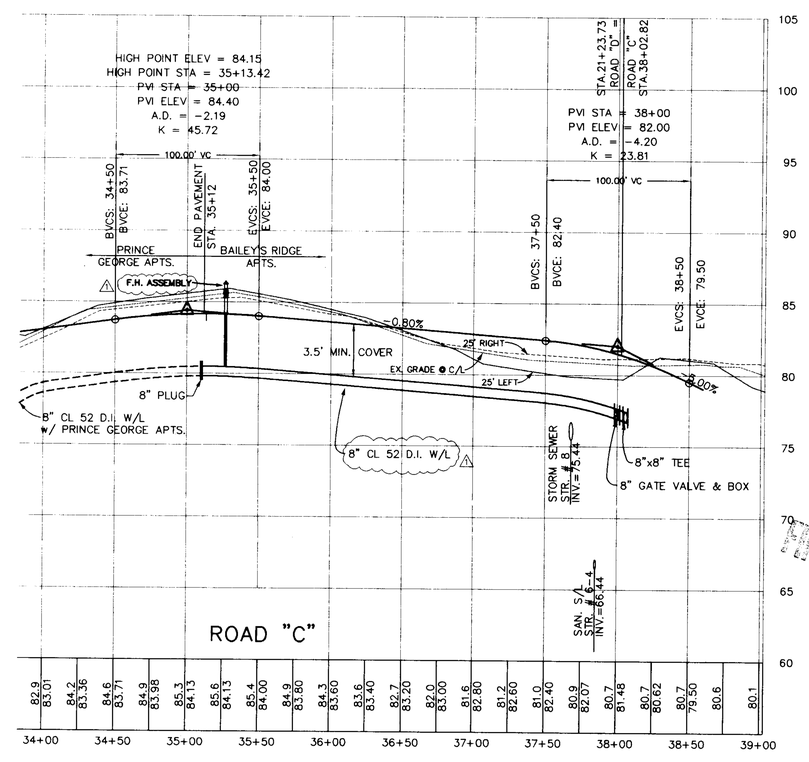

THIS DRAWING PREPARED AT THE PRINCE GEORGE OFFICE

COMMONWEALTH OF VIRGINIA
DERRICK A. JOHNSON
No. 24761
6-24-98
PROFESSIONAL ENGINEER

CORPORATE HEADQUARTERS — HENRICO OFFICE — 5403 IMPERIAL ROAD — RICHMOND, VIRGINIA 23230-3506F — TELEPHONE: (804) 282-7396 — FAX: (804) 282-7327
PRINCE GEORGE OFFICE — 4411C DUPONT BLVD. — PRINCE GEORGE, VIRGINIA 23875-2014 — TELEPHONE: (804) 733-9300 — FAX: (804) 733-9301
HANOVER OFFICE — 6501 MECHANICSVILLE TURNPIKE SUITE C-3 — MECHANICSVILLE, VIRGINIA 23111-4621 — TELEPHONE: (804) 559-4500 — FAX: (804) 559-4522

DATE	REVISION DESCRIPTION
6-18-98	COUNTY, VDOT, VHDA, & OWNER COMMENTS

TIMMONS Founded 1958

ENGINEERS * SURVEYORS * LANDSCAPE ARCHITECTS * ENVIRONMENTAL SCIENTISTS * GEOGRAPHIC INFORMATION SYSTEMS CONSULTANTS * CONSTRUCTION MANAGERS

BAILEY'S RIDGE APARTMENTS

BLAND DISTRICT • PRINCE GEORGE COUNTY, VIRGINIA

ROAD PROFILES

DATE	3-19-98
DRAWN BY	L.R.G.
DESIGNED BY	L.R.G.
CHECKED BY	D.A.J.
SCALE	HORZ.: 1"=50' VERT.: 1"=5'
JOB NO.	17139
SHEET NO.	C-8

These plans and associated documents are the exclusive property of TIMMONS and may not be reproduced in whole or in part and shall not be used for any purpose whatsoever, inclusive, but not limited to construction, bidding, and/or construction staking without the express written consent of TIMMONS.

K:\DRAW\17139-BAILEYSRIDGE\Sheet8.dwg Fri Jun 19 14 01:17 1998 LRG. TRI-CITIES OFFICE