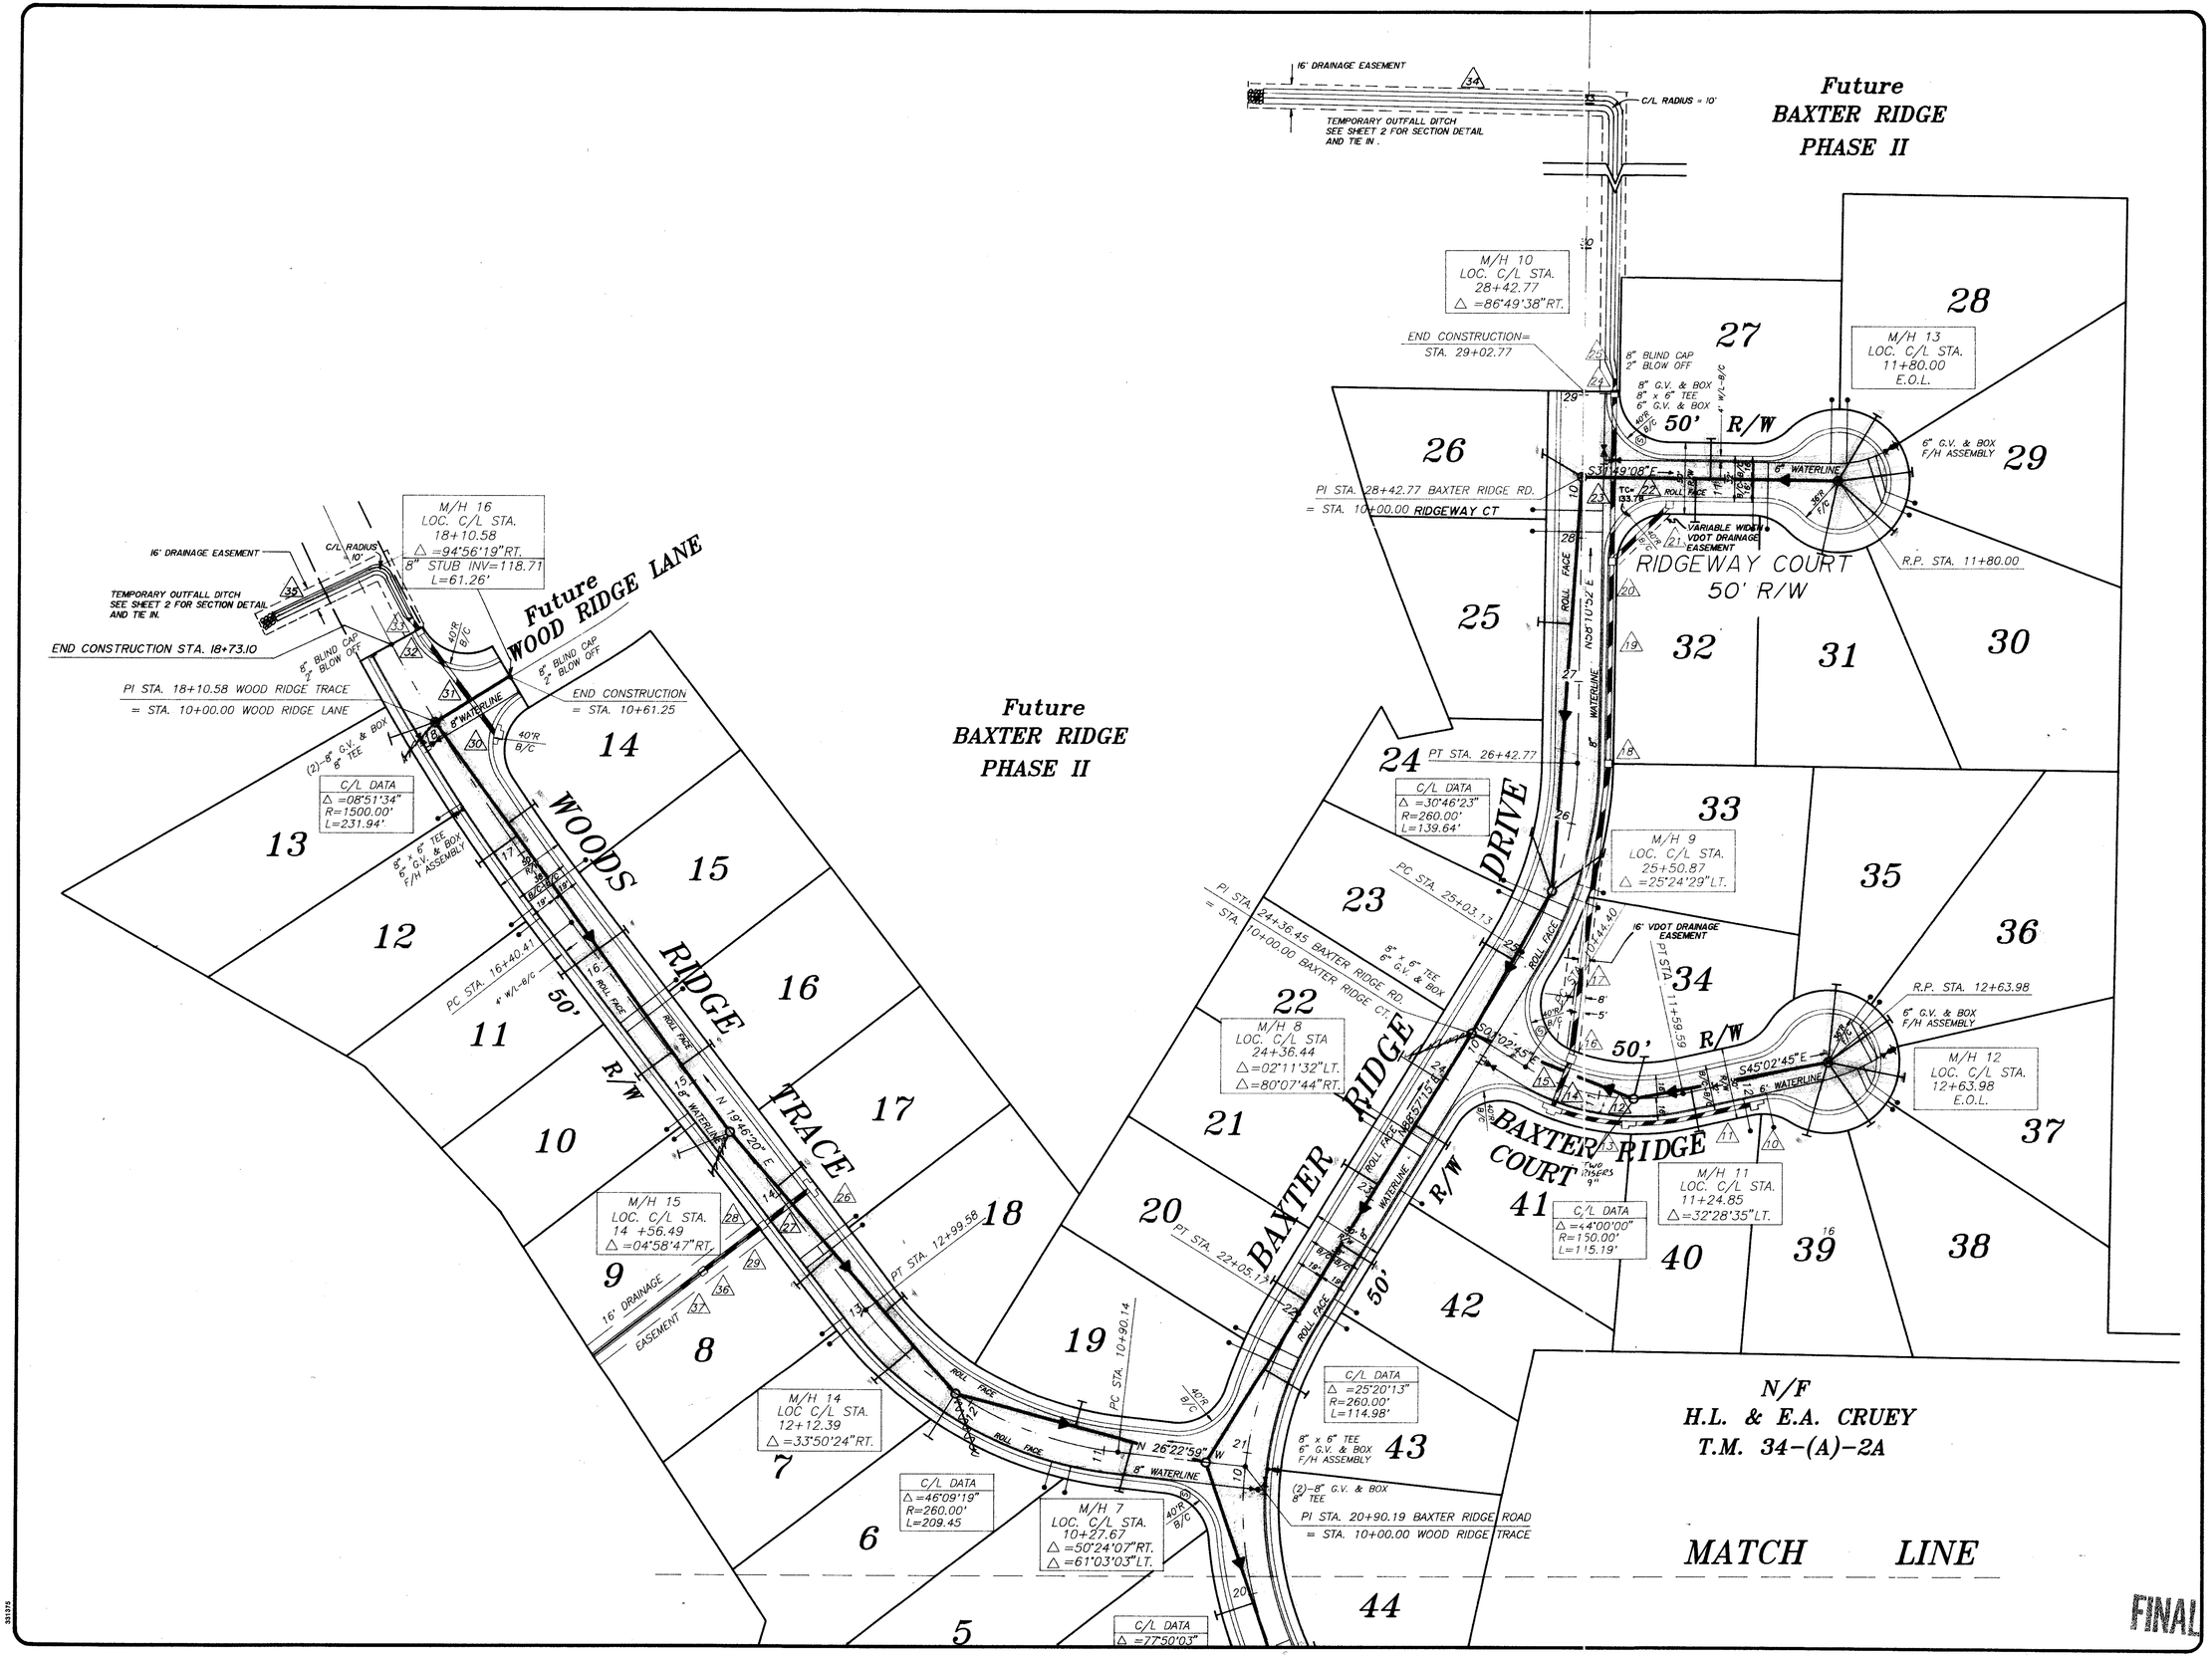

CHARLES C. TOWNES & ASSOCIATES
Engineers, Planners, Land Surveyors
9842 Lori Road, Suite 201
Chesterfield, VA 23832
(804) 748-9011

COMMONWEALTH OF VIRGINIA
JEFFREY T. COLLINS
No. 012001
PROFESSIONAL ENGINEER

BAXTER RIDGE
RIVES DISTRICT
PRINCE GEORGE COUNTY, Va.

PLAN

REVISIONS	
DATE	ITEM
3-3-92	
4-8-92	
5-4-93	WETLANDS
6-16-93	

DATE 10/9/91
SCALE 1"=50'
DRAWN BY CLF / RCE
CHECKED BY
F.B. #
SHEET # 4 OF 7